


Key Plan

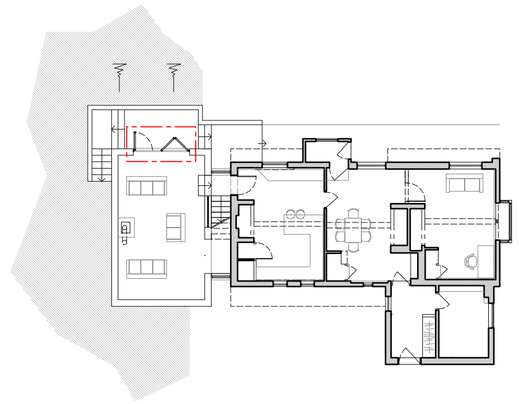

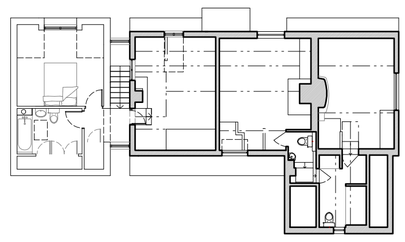

OUTSIDE

INSIDE

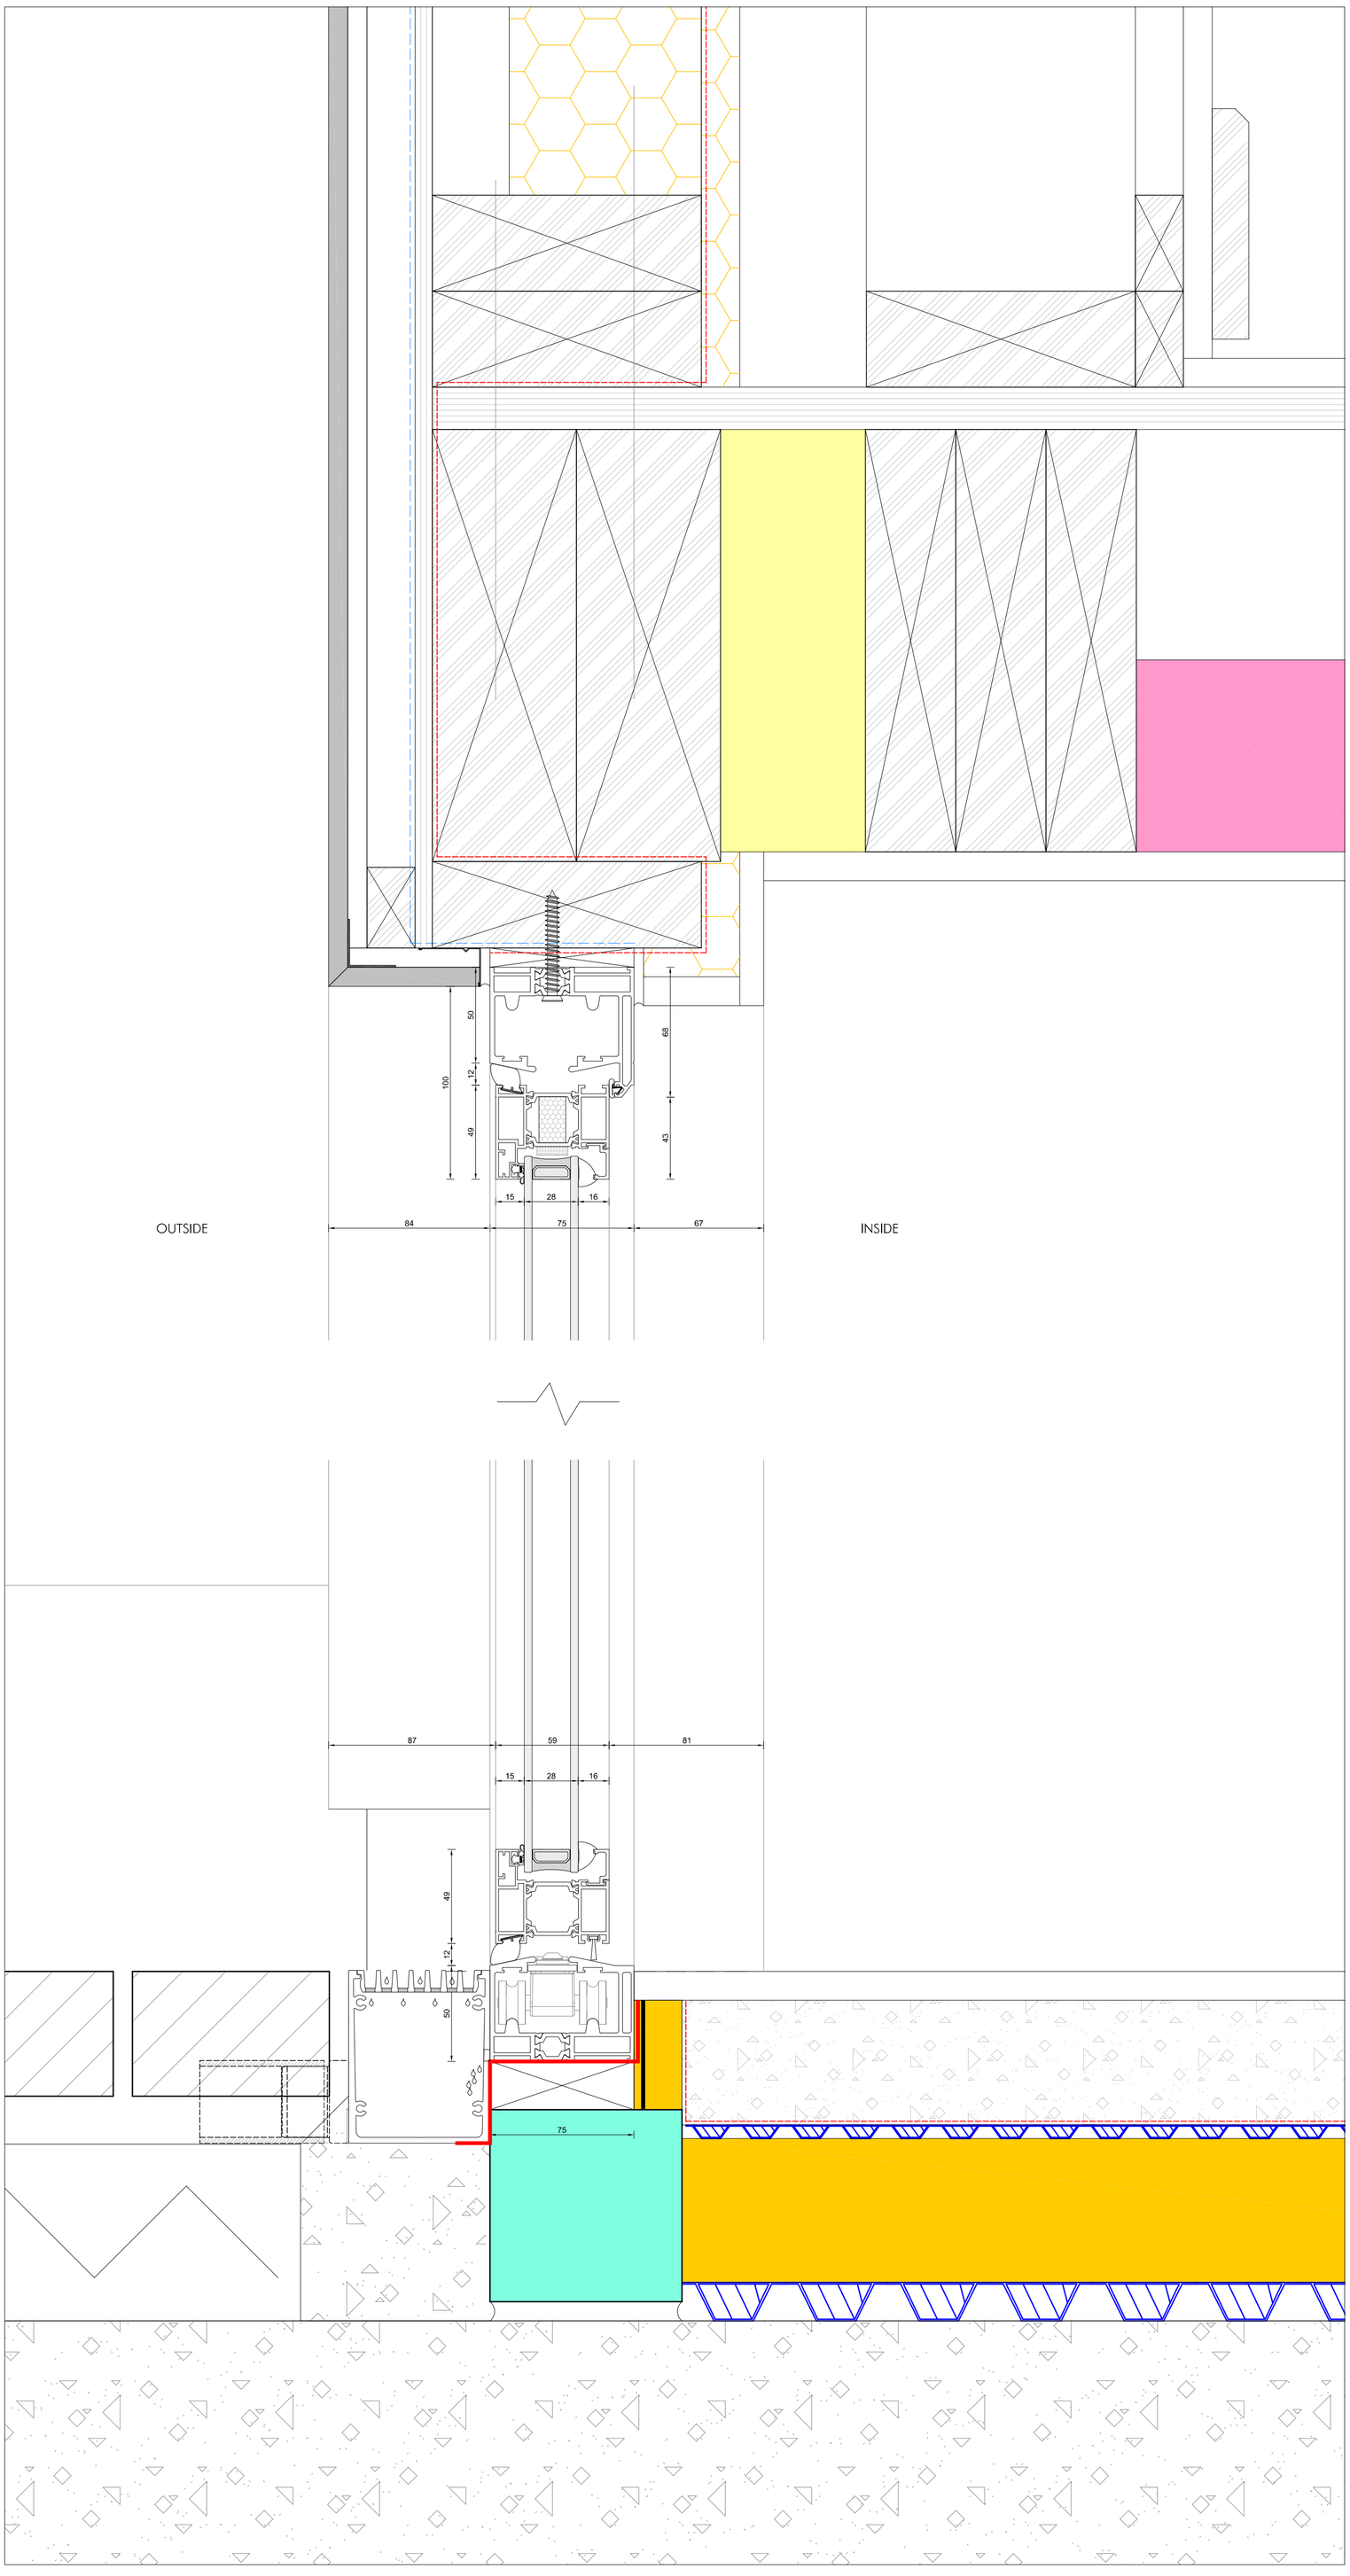

Bi-Fold Door Level Threshold / Head Section Details: scale @ 1:2

centimetres 0 1 2 3 4 5

scale at 1:2

RIBA Chartered Practice

© This drawing is the Copyright of PKA Architects Ltd
Registered in England and Wales No 8605083.
Do not rely on Scaled Dimensions- work to figured dimensions only. If in doubt - ASK
All dimensions to be checked on site by contractor
Work to existing building features where appropriate
Any OS copyright data on this drawing is reproduced under licence

THE Green REGISTER OF CONSTRUCTION PROFESSIONALS

FILE PATH C:\Users\t44779\PKA Architects Ltd\TEAM PKA - Documents\Current Projects\1921 - Joanna Sanderson Field Cottage\05- Planning\Planning 10-01-22\Conditions Discharge\1921_CON.dwg

DATE PRINTED Monday, 12 September, 2022

REVISIONS

CLIENT Joanna Sanderson

SITE Field Cottage, Heddington

DRAWN cf | DATE 03-10-2023 | SCALE 1:10/1:5/1:2@A1

TITLE External Joinery Details
External Bi-Fold Door (2of2)

STATUS ISSUED FOR DISCHARGE OF CONDITIONS APPLICATION

DRAWING NUMBER EJ02 _ 1921_CON.dwg

PKA ARCHITECTS
PKA Architects Ltd RIBA CHARTERED PRACTICE
Featherbrook, Whistley Road, Potterne, Devizes, Wiltshire. SN10 5TD
tel 01380-725688 peter@pka-architects.com www.pka-architects.com