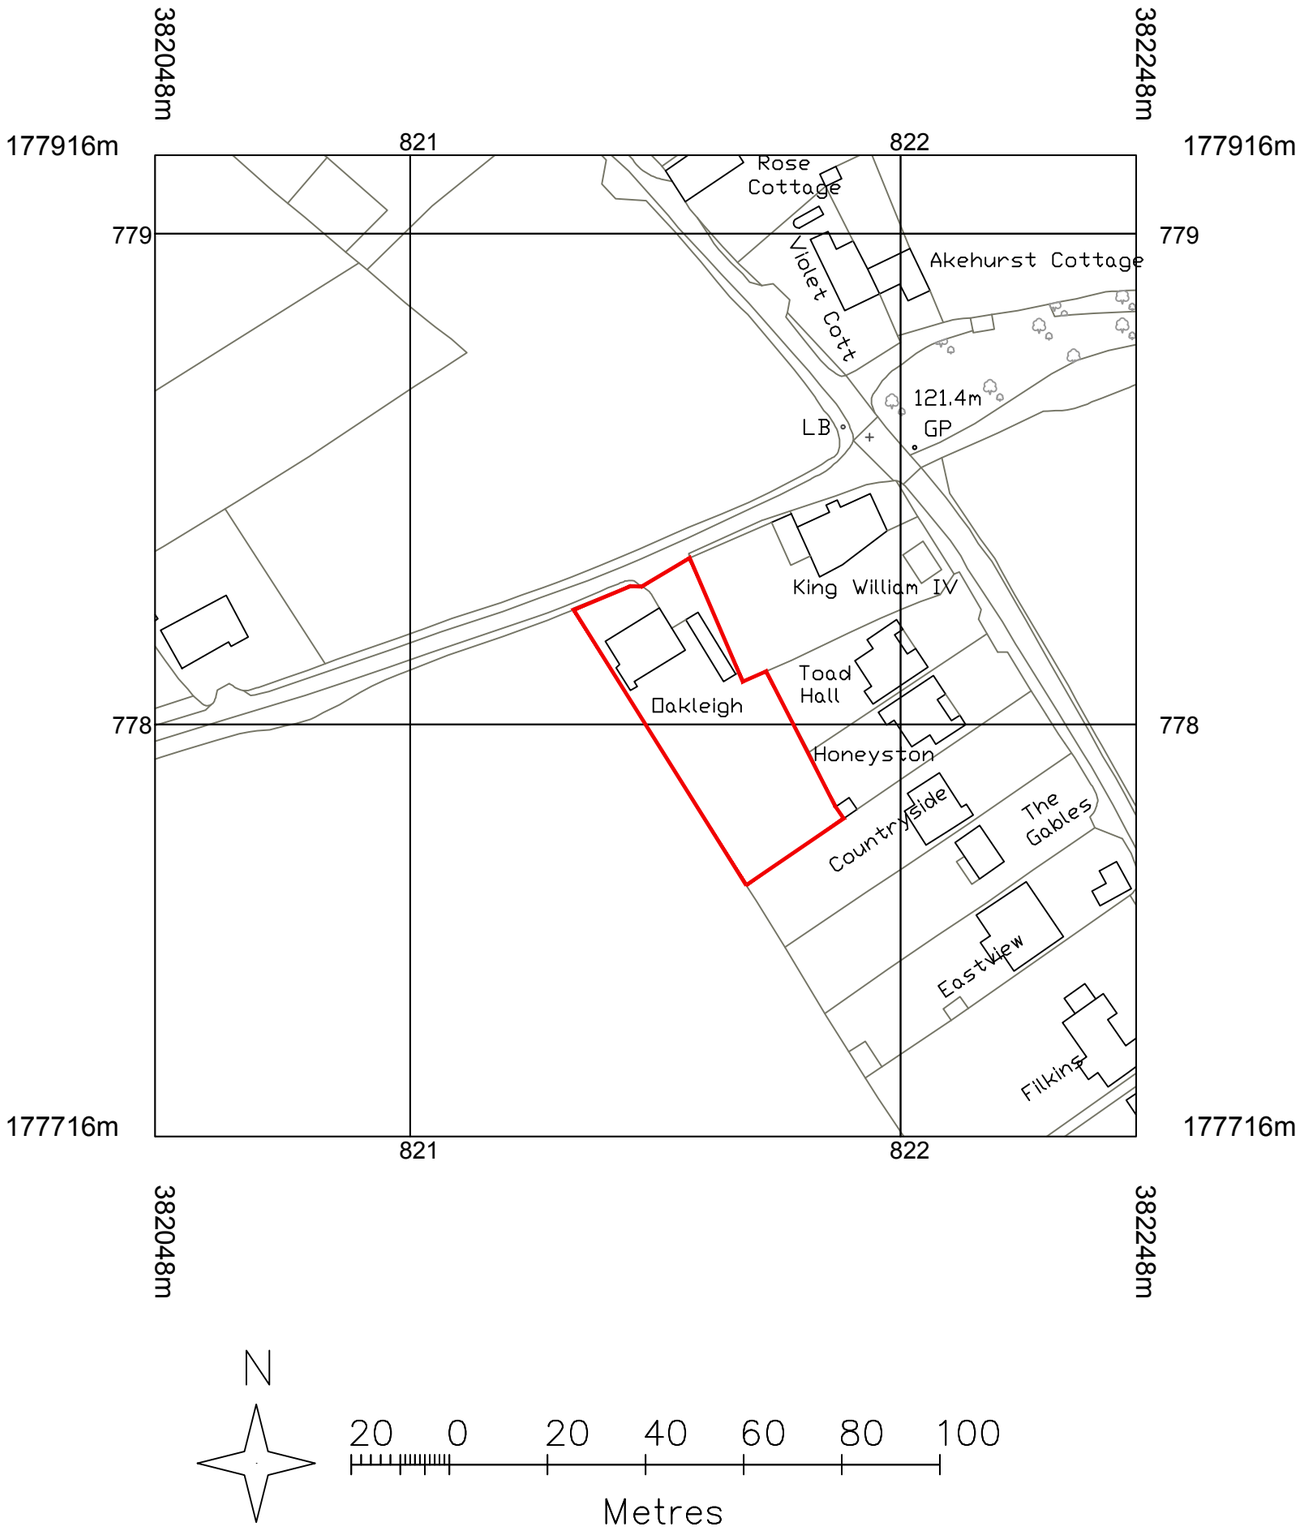


Contractor is to check all dimensions before commencement of works. This drawing is copyright. This data to be used as x-ref file only - not as live data. This drawing must only be used for the purpose for which it is supplied. ©

STATUS

PLANNING

NOTES:

Crown copyright and database rights 2023 OS 100035409
Reproduction in whole or in part is prohibited
without the permission of Ordnance Survey.

rev.	date	revision details	by

SS4 ARCHITECTS

30 Bradley Street
Wotton-Under-Edge
Gloucestershire
GL12 7AR

Tel: 01453 543 989
www.ss4architects.co.uk

client

MR & MRS HARTLEY

job title

OAKLEIGH

drawing title

LOCATION PLAN

job no.	drawing no.	revision
0275	001	<>

scale	drawn by	date
1:1250 @ A3	RAC	03/23