

Key Plan

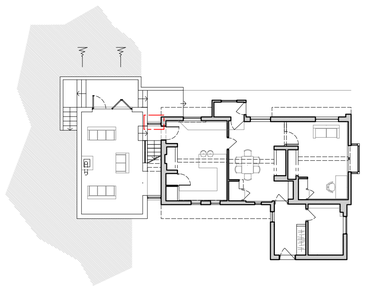


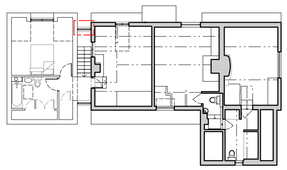

Specification


External Fixed Glazing (Extension)
Manufacturer: Origin
Type: OW-80 (1no. fixed pane)
Frame Material: Aluminium
Frame Colour: Concealed framework to be RAL 9005 as standard
Sash Colour: N/A
Glazing: 4mm toughened outer / 20mm argon filled cavity / 4mm toughened inner with low e-coating

Ironmongery: N/A

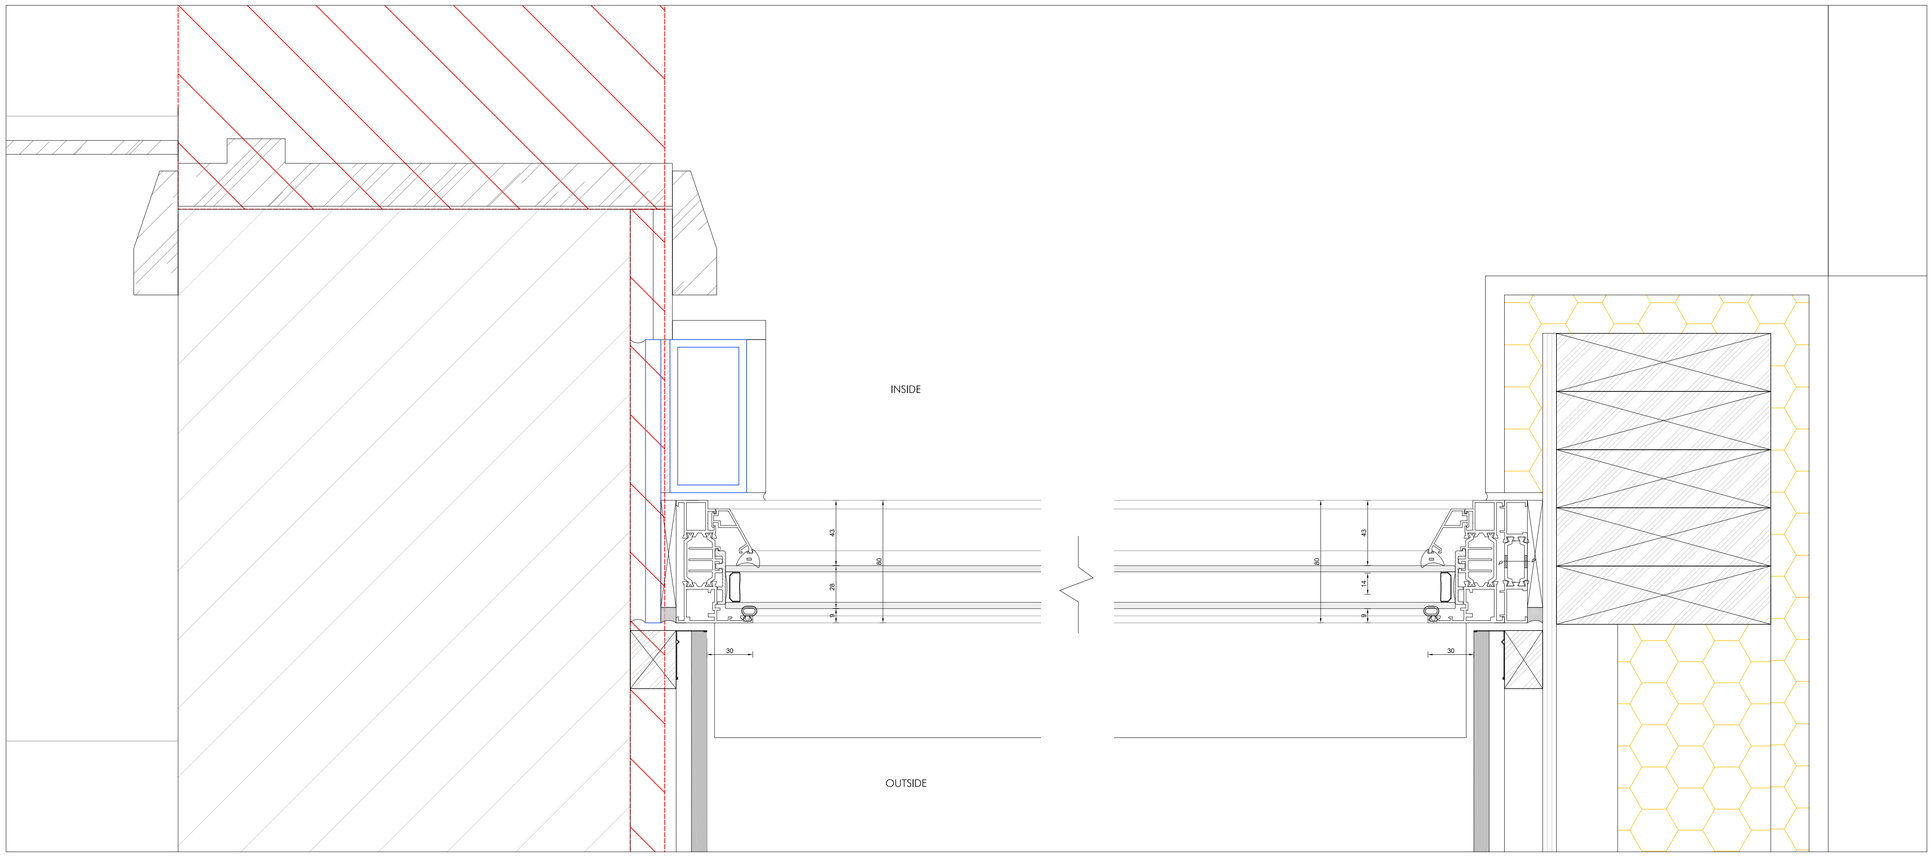

Fixed Glazing Jambs: scale @ 1:2

centimetres 0 1 2 3 4 5
scale at 1:2

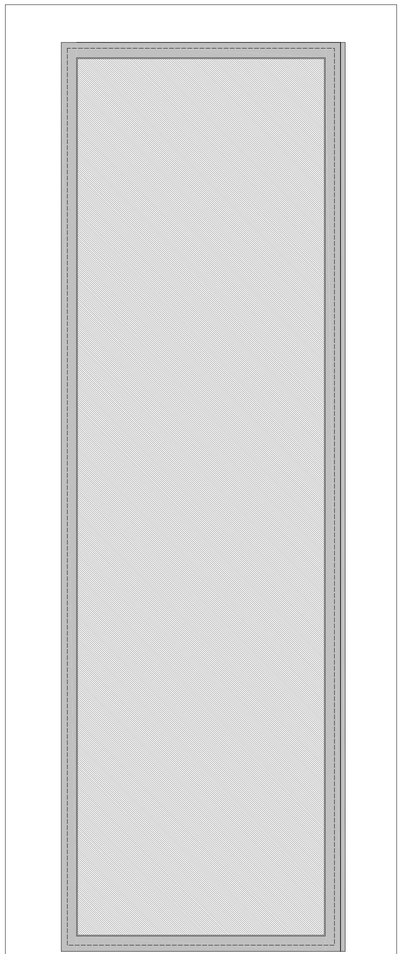

Fixed Glazing Elevation: scale @ 1:10

centimetres 0 10 20 30 40 50
scale at 1:10

RIBA Chartered Practice

This drawing is the Copyright of PKA Architects Ltd
Registered in England and Wales No 8605083.
Do not rely on Scaled Dimensions- work to figured dimensions only, if in doubt - ASK.
All dimensions to be checked on site by contractor
Work to existing building features where appropriate
Any OS copyright data on this drawing is reproduced under licence

The Green Register of Construction Professionals

FILE PATH C:\Users\44779\PKA Architects Ltd\TEAM PKA - Documents\Current Projects\1921 - Joanna Sanderson Field Cottage\05- Planning\Planning 10-01-22\Conditions Discharge\1921_CON.dwg

DATE PRINTED Monday, 12 September, 2022

REVISIONS

CLIENT	Joanna Sanderson	STATUS	ISSUED FOR DISCHARGE OF CONDITIONS APPLICATION
SITE	Field Cottage, Heddington		
DRAWN	cf	DATE 03-10-2023	SCALE 1:10/1:5/1:2@A1
TITLE	External Joinery Details External Fixed Glazing (1of4)		
DRAWING NUMBER	EJ03 _ 1921_CON.dwg		

PKA ARCHITECTS
PKA Architects Ltd RIBA CHARTERED PRACTICE
Featherbrook, Whistley Road, Potterne, Devizes, Wiltshire. SN10 5TD
tel 01380-725688 peter@pka-architects.com www.pka-architects.com