
Do NOT scale from this drawing

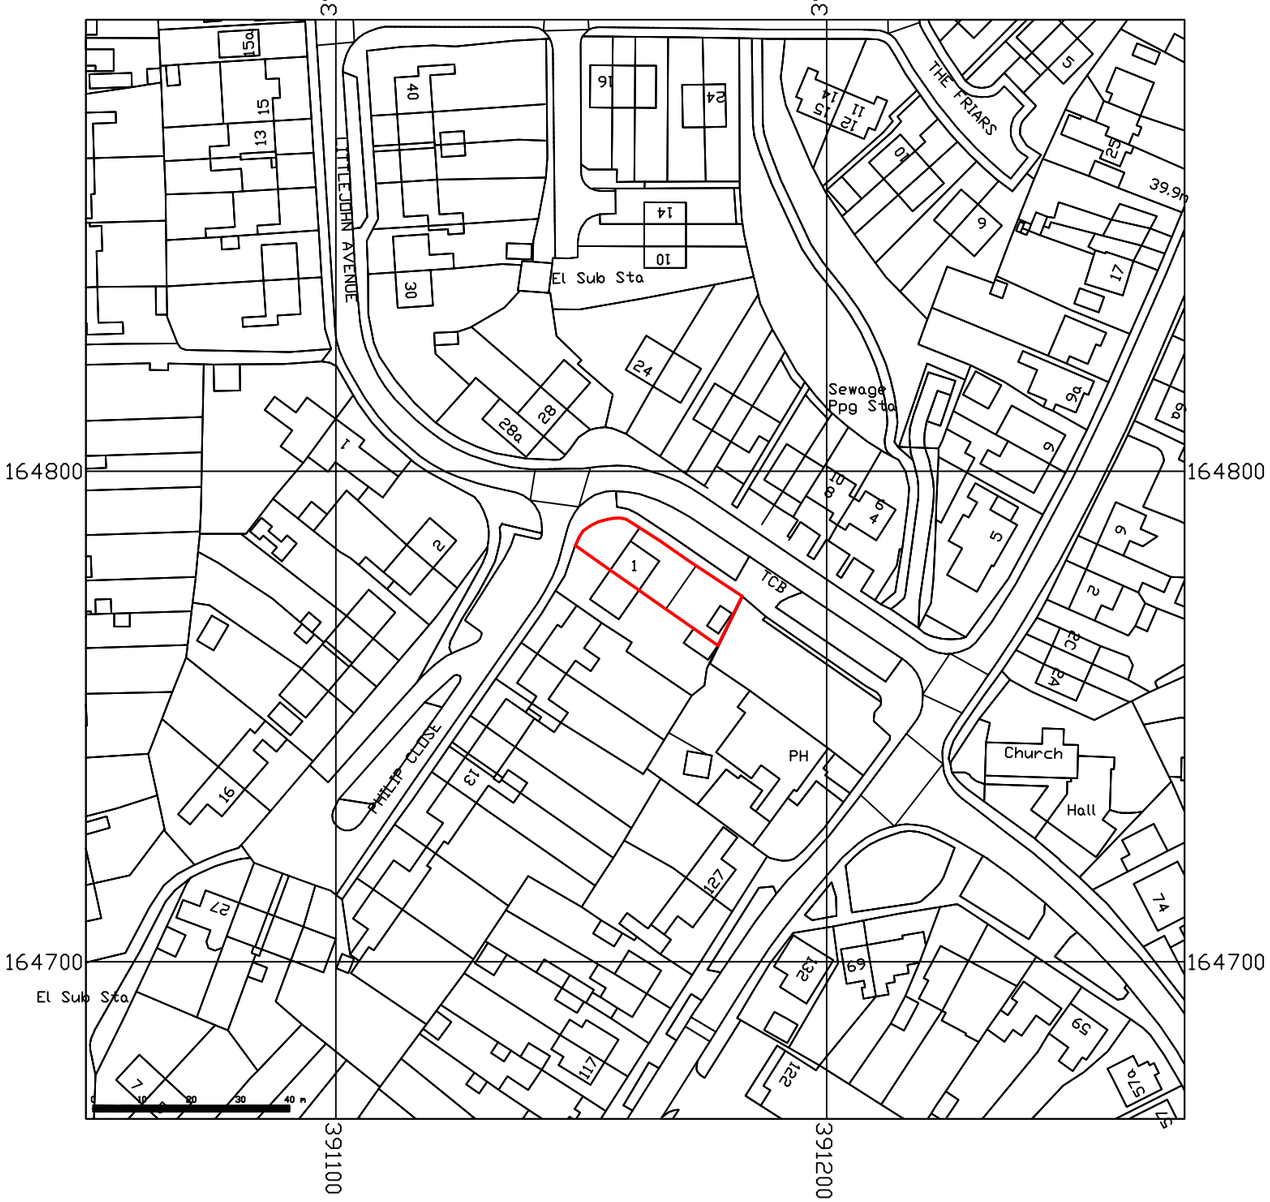

10 0 10 20 30 40 50
SCALE 1:1250 m

THIS DRAWING IS COPYRIGHT AND SHALL NOT BE REPRODUCED WITHOUT CONSENT FROM PMJ PLANNING SERVICES. THIS DRAWING MAY BE SCALED FOR PLANNING PURPOSES ONLY.

Rev.	Date	Description	Drawn	Checked	Approved
A	–	–	PMJ	–	–

Client:
MR & MRS C WHITING

PMJ
PLANNING SERVICES
PLANNING PERMISSION DRAWING SPECIALIST

Project Title:
1 PHILIP CLOSE
MELKSHAM
WILTSHIRE. SN12 7AP.

Drawing Title:
PROPOSED 2 BED DWELLING
LOCATION PLAN

Scale at A3:	Status:	CAD File Name:
1:1250	PLANNING	00407/001
Drawn:	Checked:	Aproved:
PMJ	PMJ	PMJ
Date:	Date:	Date:
OCT 2023	OCT 2023	OCT 2023

Drawing No.: 00407/001
Revision: –