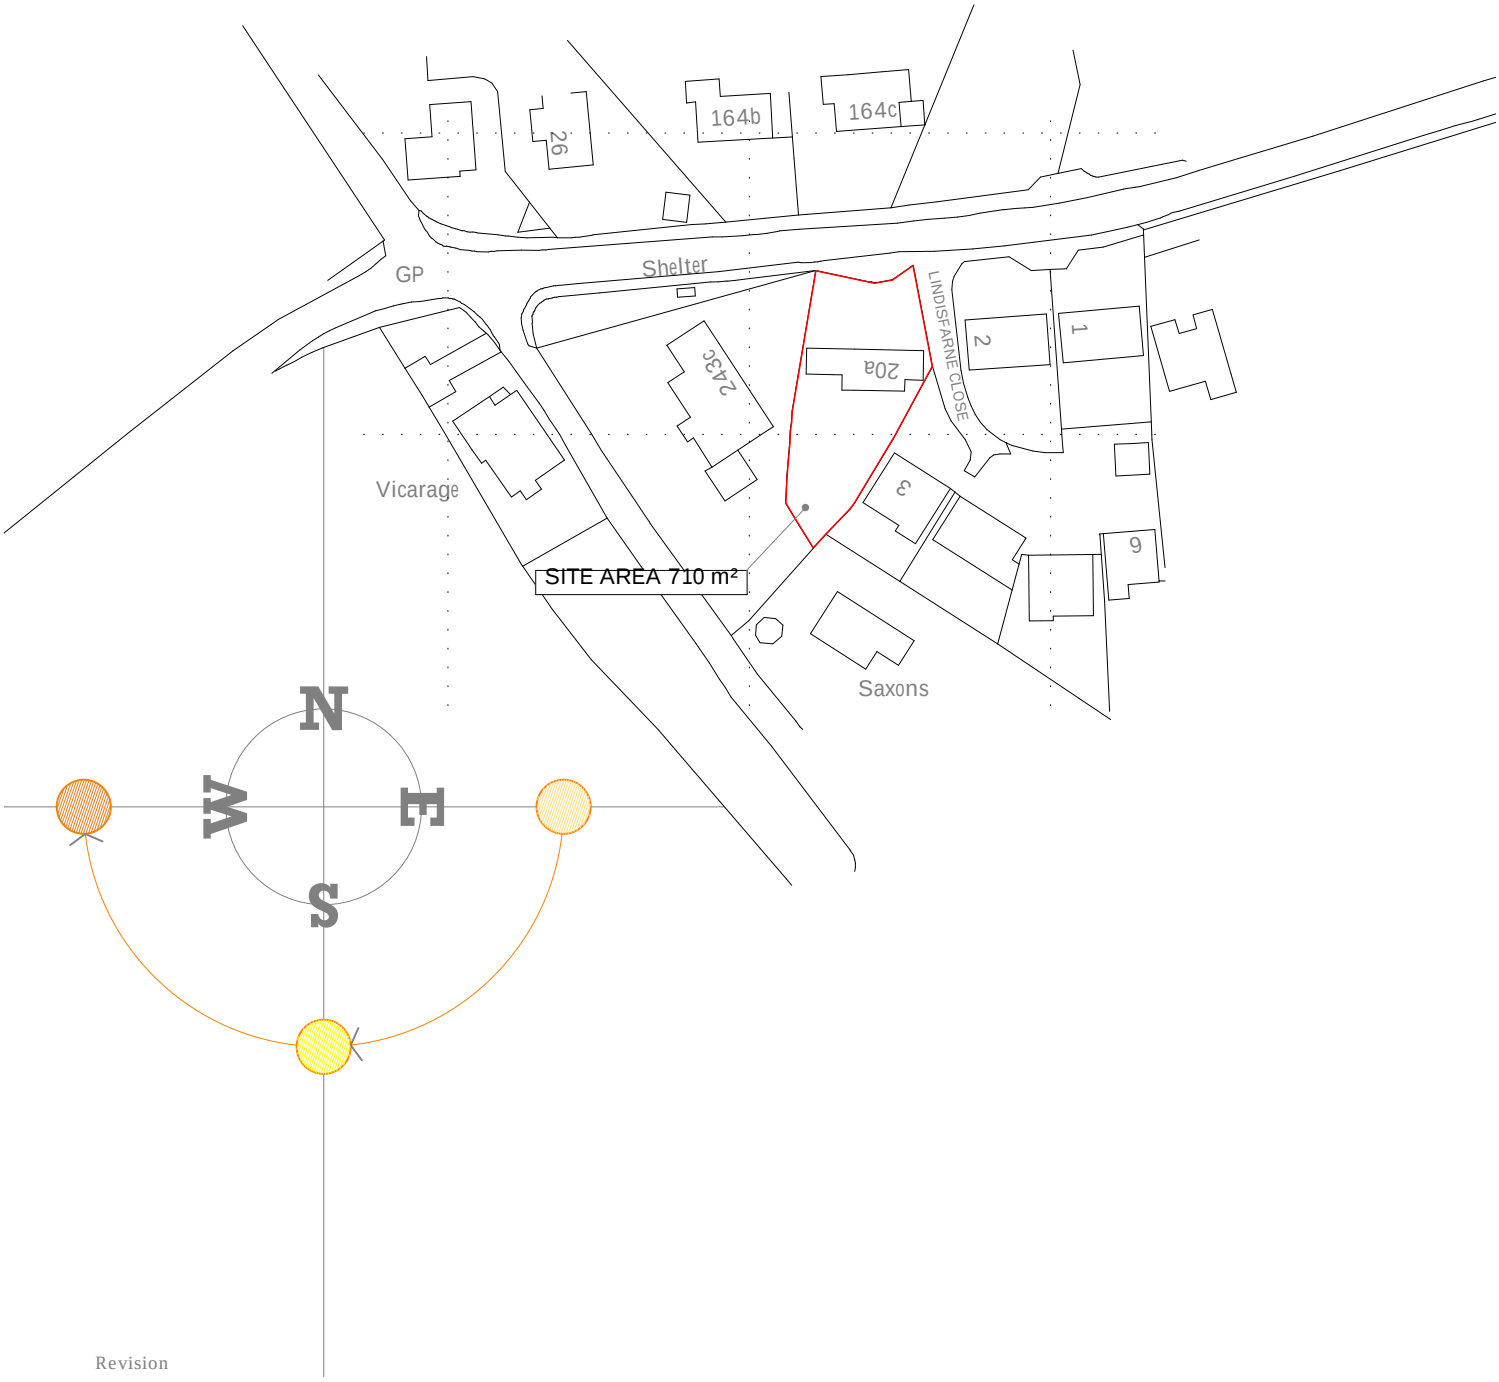


Revision

Curtis Cryer : Architects

5a Frome Road, Bradford on Avon, BA15 1LB T : 01225 865551 E : david@curtiscryer.co.uk W : www.curtiscryer.co.uk

Job 20A Bradford Road, Winsley, BA15 2HW

Drawing Location Plan

date	scale	No.
Sep 2023	1/1250 @ A4	2096/000

drawn by David Cryer