
Do NOT scale from this drawing

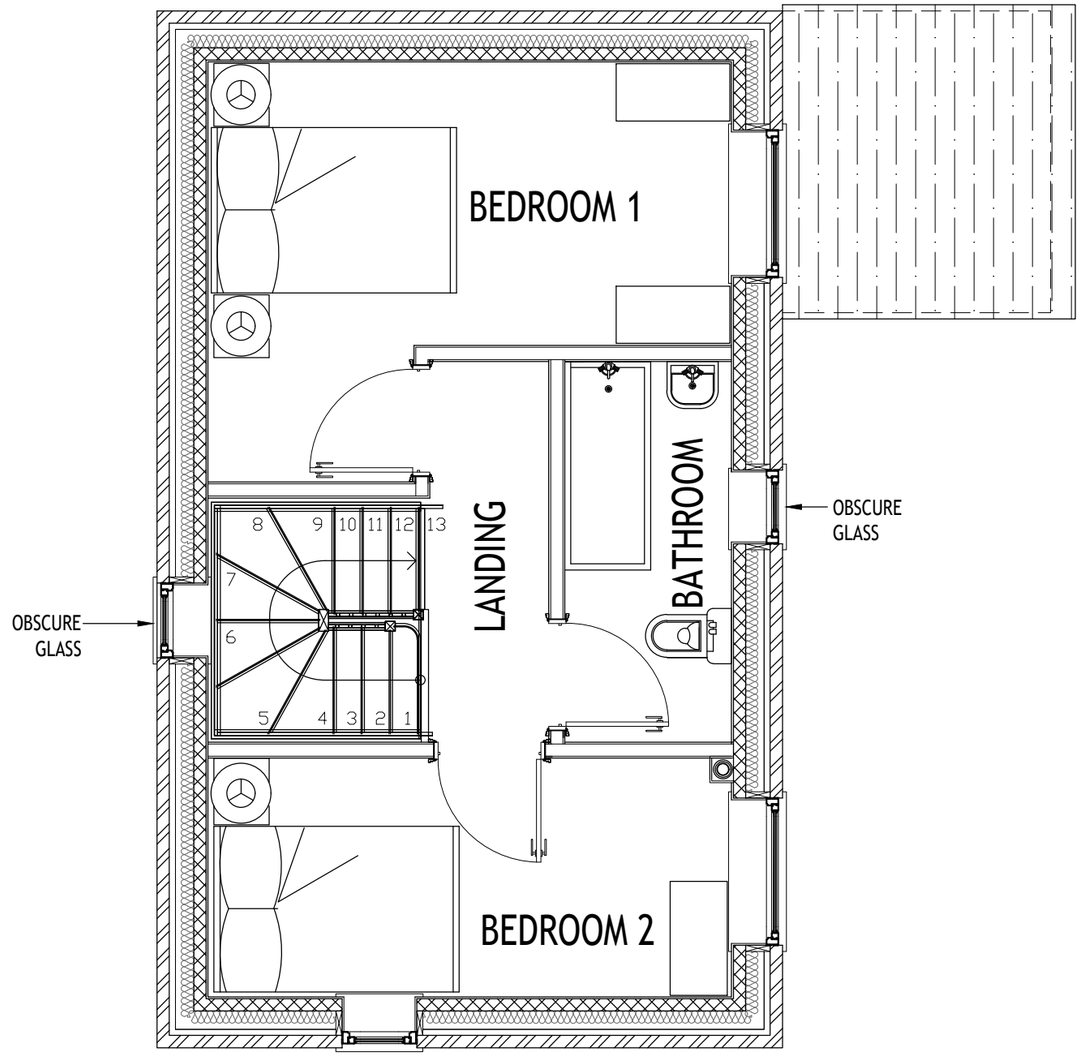

0.5 0 0.5 1 1.5 2 2.5

SCALE 1:50 m

Rev.	Date	Description	Drawn	Checked	Approved
A	–	–	PMJ	–	–

Client:
MR & MRS C WHITING

PMJ
PLANNING SERVICES
PLANNING PERMISSION DRAWING SPECIALIST

Project Title:
1 PHILIP CLOSE
MELKSHAM
WILTSHIRE. SN12 7AP.

Drawing Title:
PROPOSED 2 BED DWELLING
FIRST FLOOR LAYOUT

Scale at A3:	Status:	CAD File Name:
1:50	PLANNING	00407/005
Drawn:	Checked:	Approved:
PMJ	PMJ	PMJ
Date:	Date:	Date:
OCT 2023	OCT 2023	OCT 2023

Drawing No.: 00407/005 Revision: –

THIS DRAWING IS COPYRIGHT AND SHALL NOT BE REPRODUCED WITHOUT CONSENT FROM PMJ PLANNING SERVICES. THIS DRAWING MAY BE SCALED FOR PLANNING PURPOSES ONLY.