


Do NOT scale from this drawing

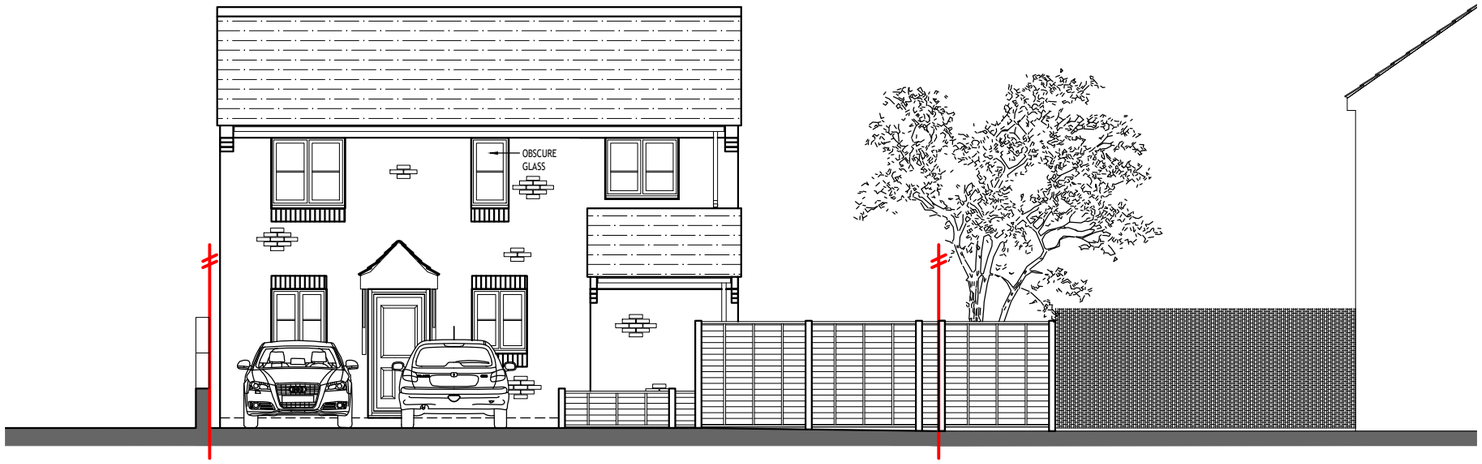


PROPOSED FRONT ELEVATION - NORTH EAST

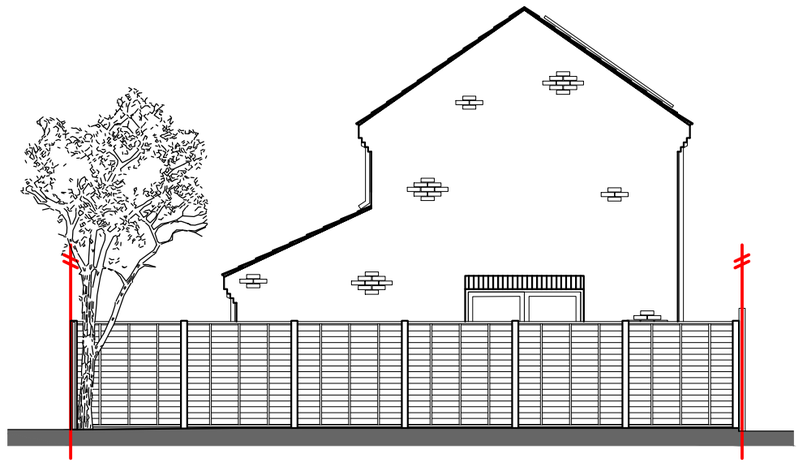

PROPOSED SIDE ELEVATION - NORTH WEST

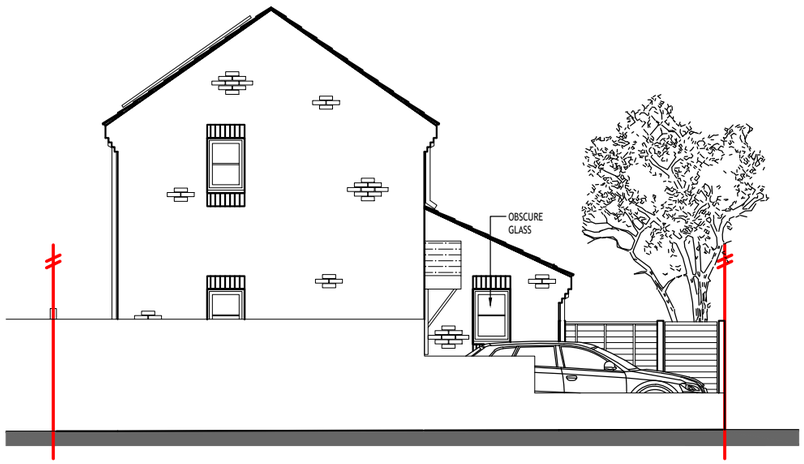

PROPOSED SIDE ELEVATION - SOUTH EAST

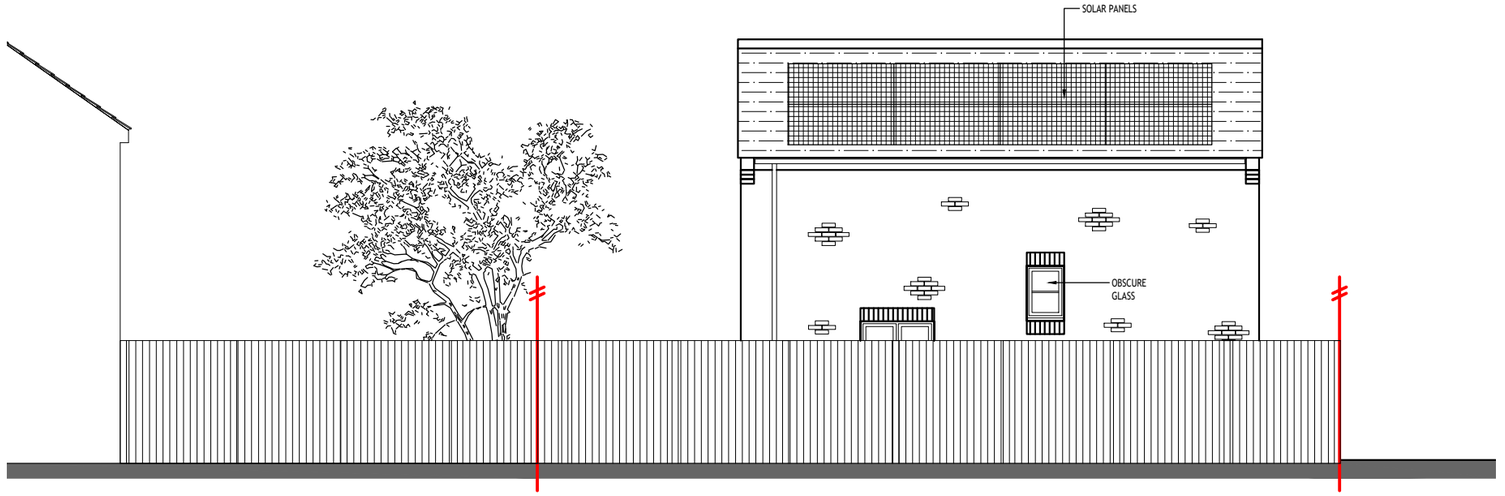

PROPOSED REAR ELEVATION - SOUTH WEST

1 0 1 2 3 4 5

SCALE 1:100 m

Rev.	Date	Description	Drawn	Checked	Approved
A	–	–	PMJ	–	–

Client:
MR & MRS C WHITING

PMJ
PLANNING SERVICES
PLANNING PERMISSION DRAWING SPECIALIST

Project Title:
1 PHILIP CLOSE
MELKSHAM
WILTSHIRE. SN12 7AP.

Drawing Title:
PROPOSED 2 BED DWELLING
STREET SCENE ELEVATIONS

Scale at A3:	Status:	CAD File Name:
1:100	PLANNING	00407/008
Drawn:	Checked:	Approved:
PMJ	PMJ	PMJ
Date:	Date:	Date:
OCT 2023	OCT 2023	OCT 2023

Drawing No.: 00407/008

Revision: –

THIS DRAWING IS COPYRIGHT AND SHALL NOT BE REPRODUCED WITHOUT CONSENT FROM PMJ PLANNING SERVICES. THIS DRAWING MAY BE SCALED FOR PLANNING PURPOSES ONLY.