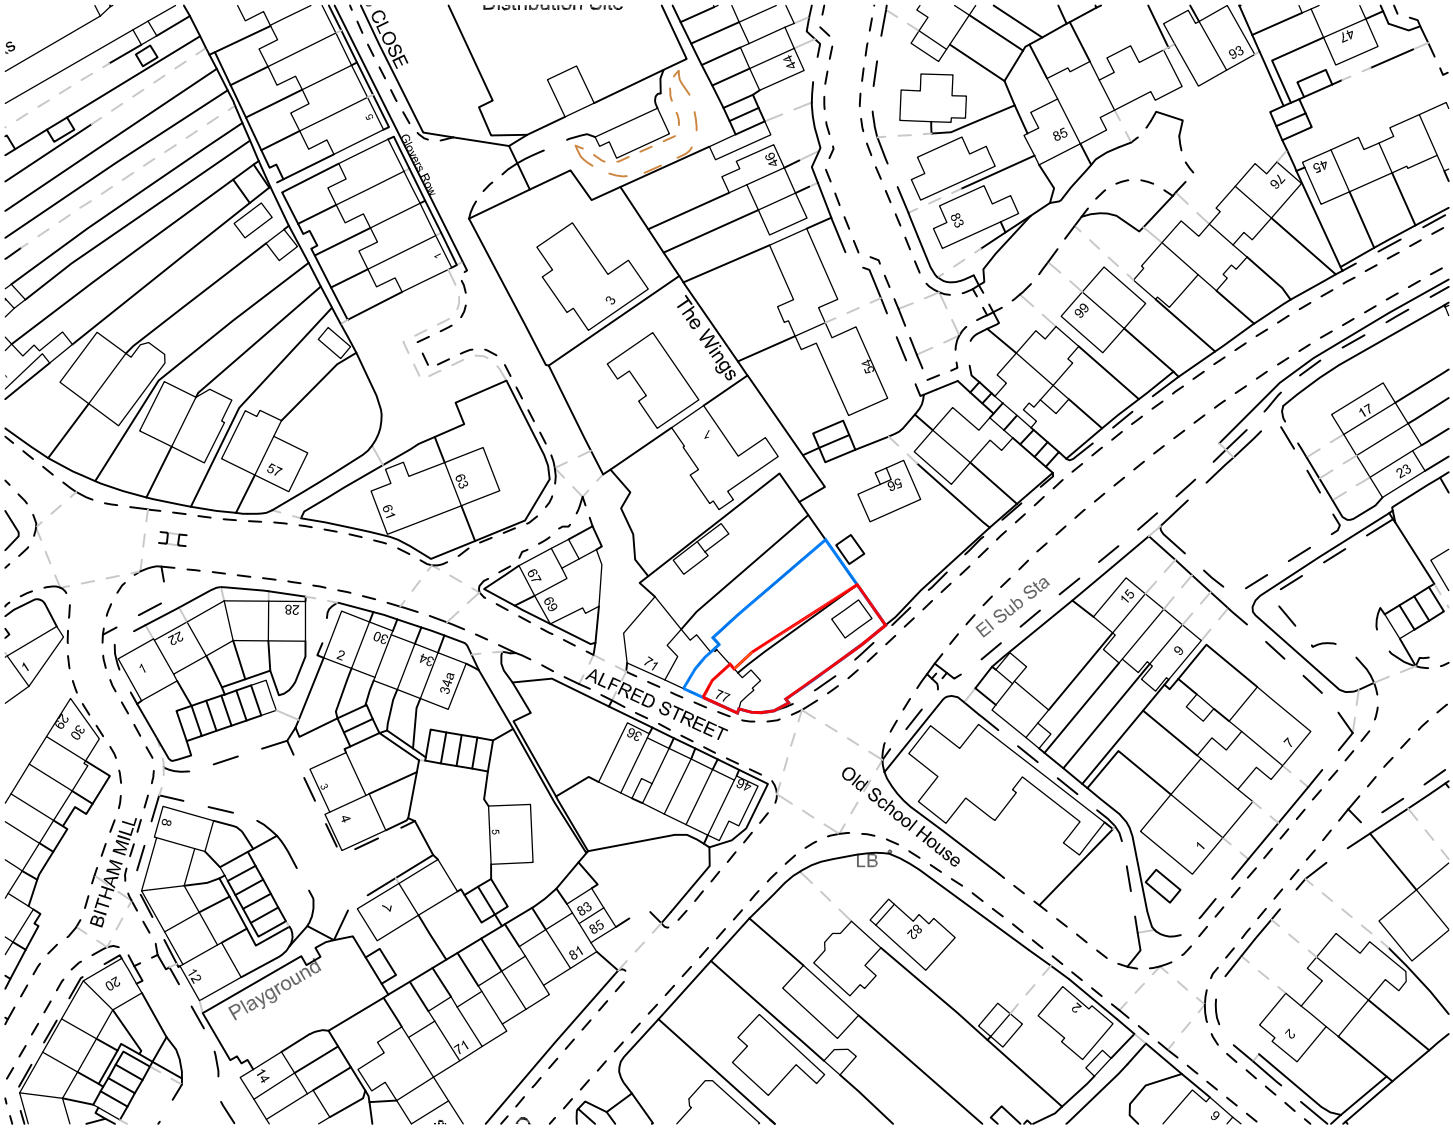


0 10 20 30 40 50 60 70 80 90 100 m

Metres

© Crown copyright and database rights 2020 OS 100035409
Reproduction in whole or in part is prohibited
without the permission of Ordnance Survey.

ercle
Designing contemporary futures

UNIT 12 CREYKES COURT
MILLFIELDS, PLYMOUTH
PL1 3JB

studio@ercle.co.uk
01752 223686

CLIENT : Chris Turner

PROJECT : 77 Alfred Street, Westbury

DRAWING : Site Location Plan

SCALE : 1:1250 @ A4 DRAWN : LRC

NUMBER : 2023-23-ED-B0-XX-DR-A-PL-1000