
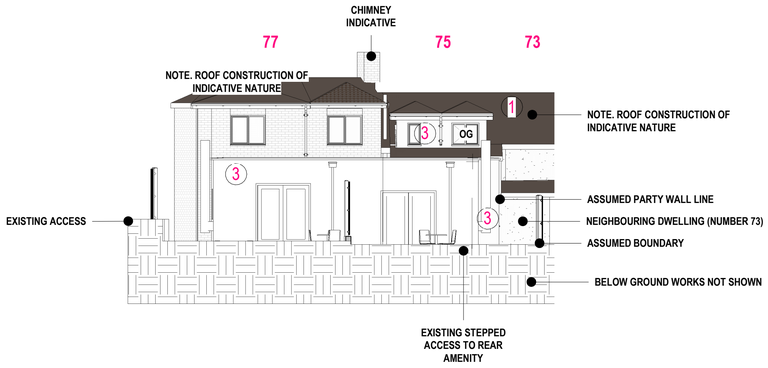



Proposed North East Facing Elevation

1 : 100

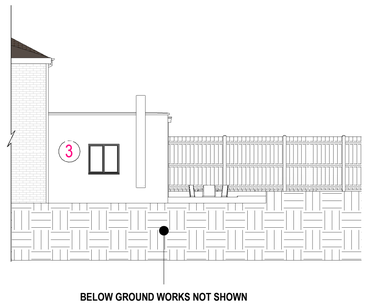


Proposed South East Facing Elevation

1 : 100

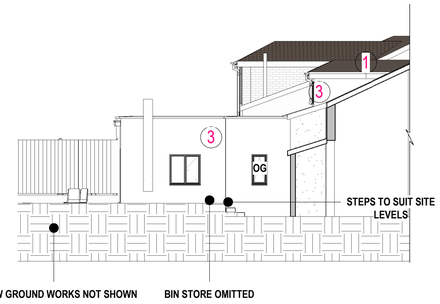

Proposed North West Facing Elevation

1 : 100

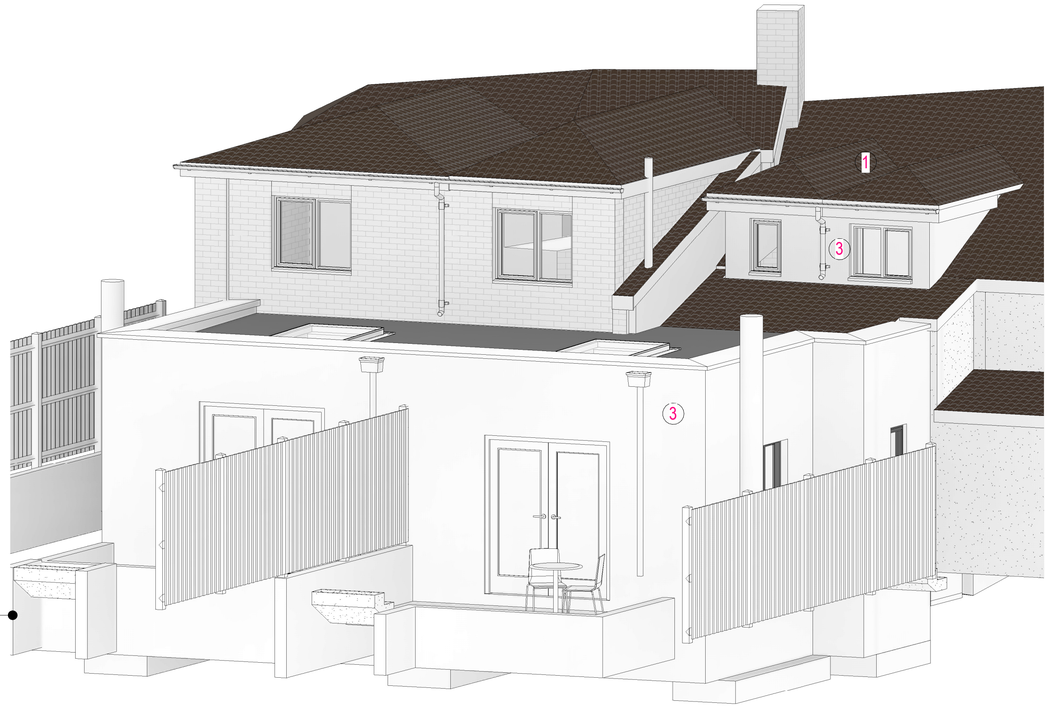

3D View 01 1.NTS

Material Legend:

1. Roof Tile
2. Brick
3. Render

NOTE. WINDOWS AND DOORS TO THE MATCH EXISTING DWELLING - COMPOSITE UNITS, TIMBER INNER, ALU OUTER WITH RAL TO MATCH

GRAPHIC SCALE: 1:100

GRAPHIC SCALE: 1:200

REV	DESCRIPTION	DATE	DRAWN
D	Indic. Drainage Run	28 JUN 23	LRC
C	Client Comment	19 JUN 23	LRC
B	Client Comment	14 JUN 23	LRC
A	Client Comment	09 JUN 23	LRC

REVISIONS

ercle
Designing contemporary futures

GORDON COURT EAST,
MILLFIELDS, PLYMOUTH
PL1 3JB

studio@ercle.co.uk
01752 223686

CLIENT : Chris Turner

PROJECT : 77.75 Alfred Street,
Westbury - Rear Extension

DRAWING : Proposed Elevations

SCALE : As indicated@ A1 DRAWN : LRC

NUMBER : 2023-23 -ED-B1-XX-DR-A-PL- 3001D

X:\2023-23 - 77.75 Alfred Street, Westbury, BA13 3DZ\BIM\2023-23 - 77.75 Alfred Street, Westbury, Stage 3 REV BB.rvt