



Proposed Section AA
1 : 50

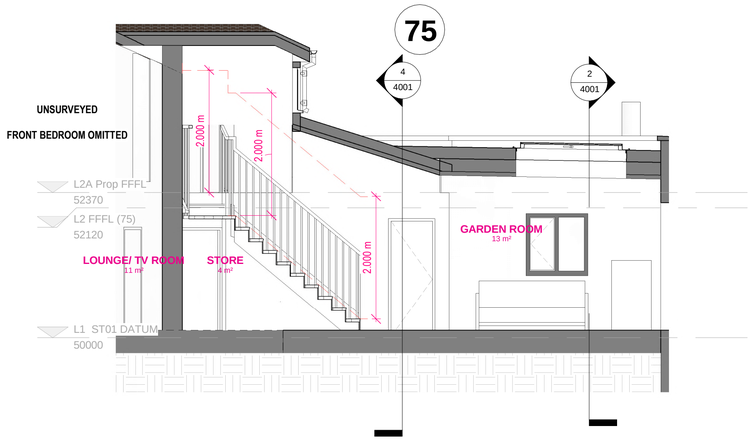

Proposed Section BB
1 : 50

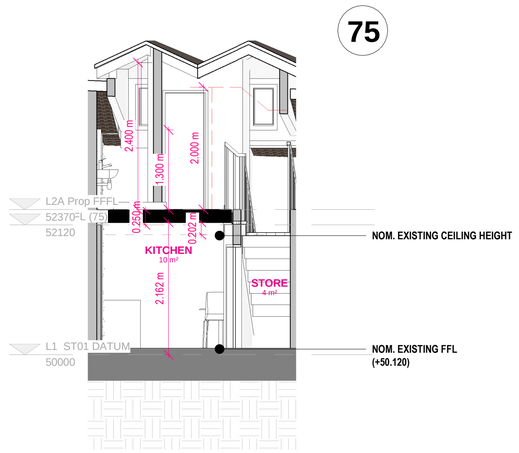


Proposed Section CC
1 : 50

NOTE. EXISTING DRAINAGE ASSETS
SUBJECT TO SEPARATE BUILD OVER
NOTICE TO WESSEX WATER (WW)

REFER TO OS INFORMATION AND WW
ASSETS PLAN

PUBLIC SURFACE, NOTED AS STATUS
UNKNOWN

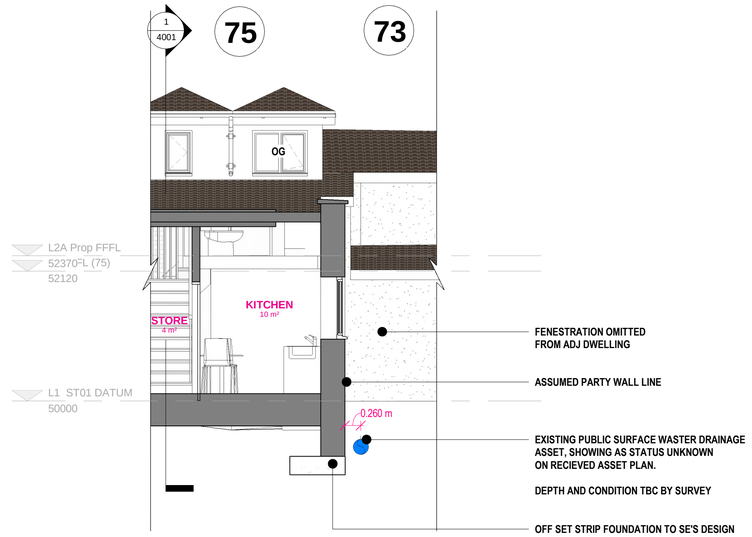

Proposed Section DD
1 : 50

0 1 2 3 4 5
GRAPHIC SCALE: 1:50

0 1 2 3 4 5 10
GRAPHIC SCALE: 1:100

\\Mycloud-03l1ep\wt003_local\2023-23 - 77.75 Alfred Street, Westbury, BA13 3DZ\BIM\2023-23 - 77.75 Alfred Street, Westbury, Stage 3 REV BB.rvt

REV	DESCRIPTION	DATE	DRAWN
D	Indic. Drainage Run	28 JUN 23	LRC
C	Client Comment	19 JUN 23	LRC
B	Client Comment	14 JUN 23	LRC
A	Client Comment	09 JUN 23	LRC

REVISIONS

ercle
Designing contemporary futures

GORDON COURT EAST,
MILLFIELDS, PLYMOUTH
PL1 3JB

studio@ercle.co.uk
01752 223686

CLIENT : Chris Turner

PROJECT : 77.75 Alfred Street,
Westbury - Rear Extension

DRAWING : Proposed Section AA, BB, CC and DD

SCALE : 1 : 50 @ A1 DRAWN : LRC

NUMBER : 2023-23 -ED-B1-XX-DR-A-PL- 4001D