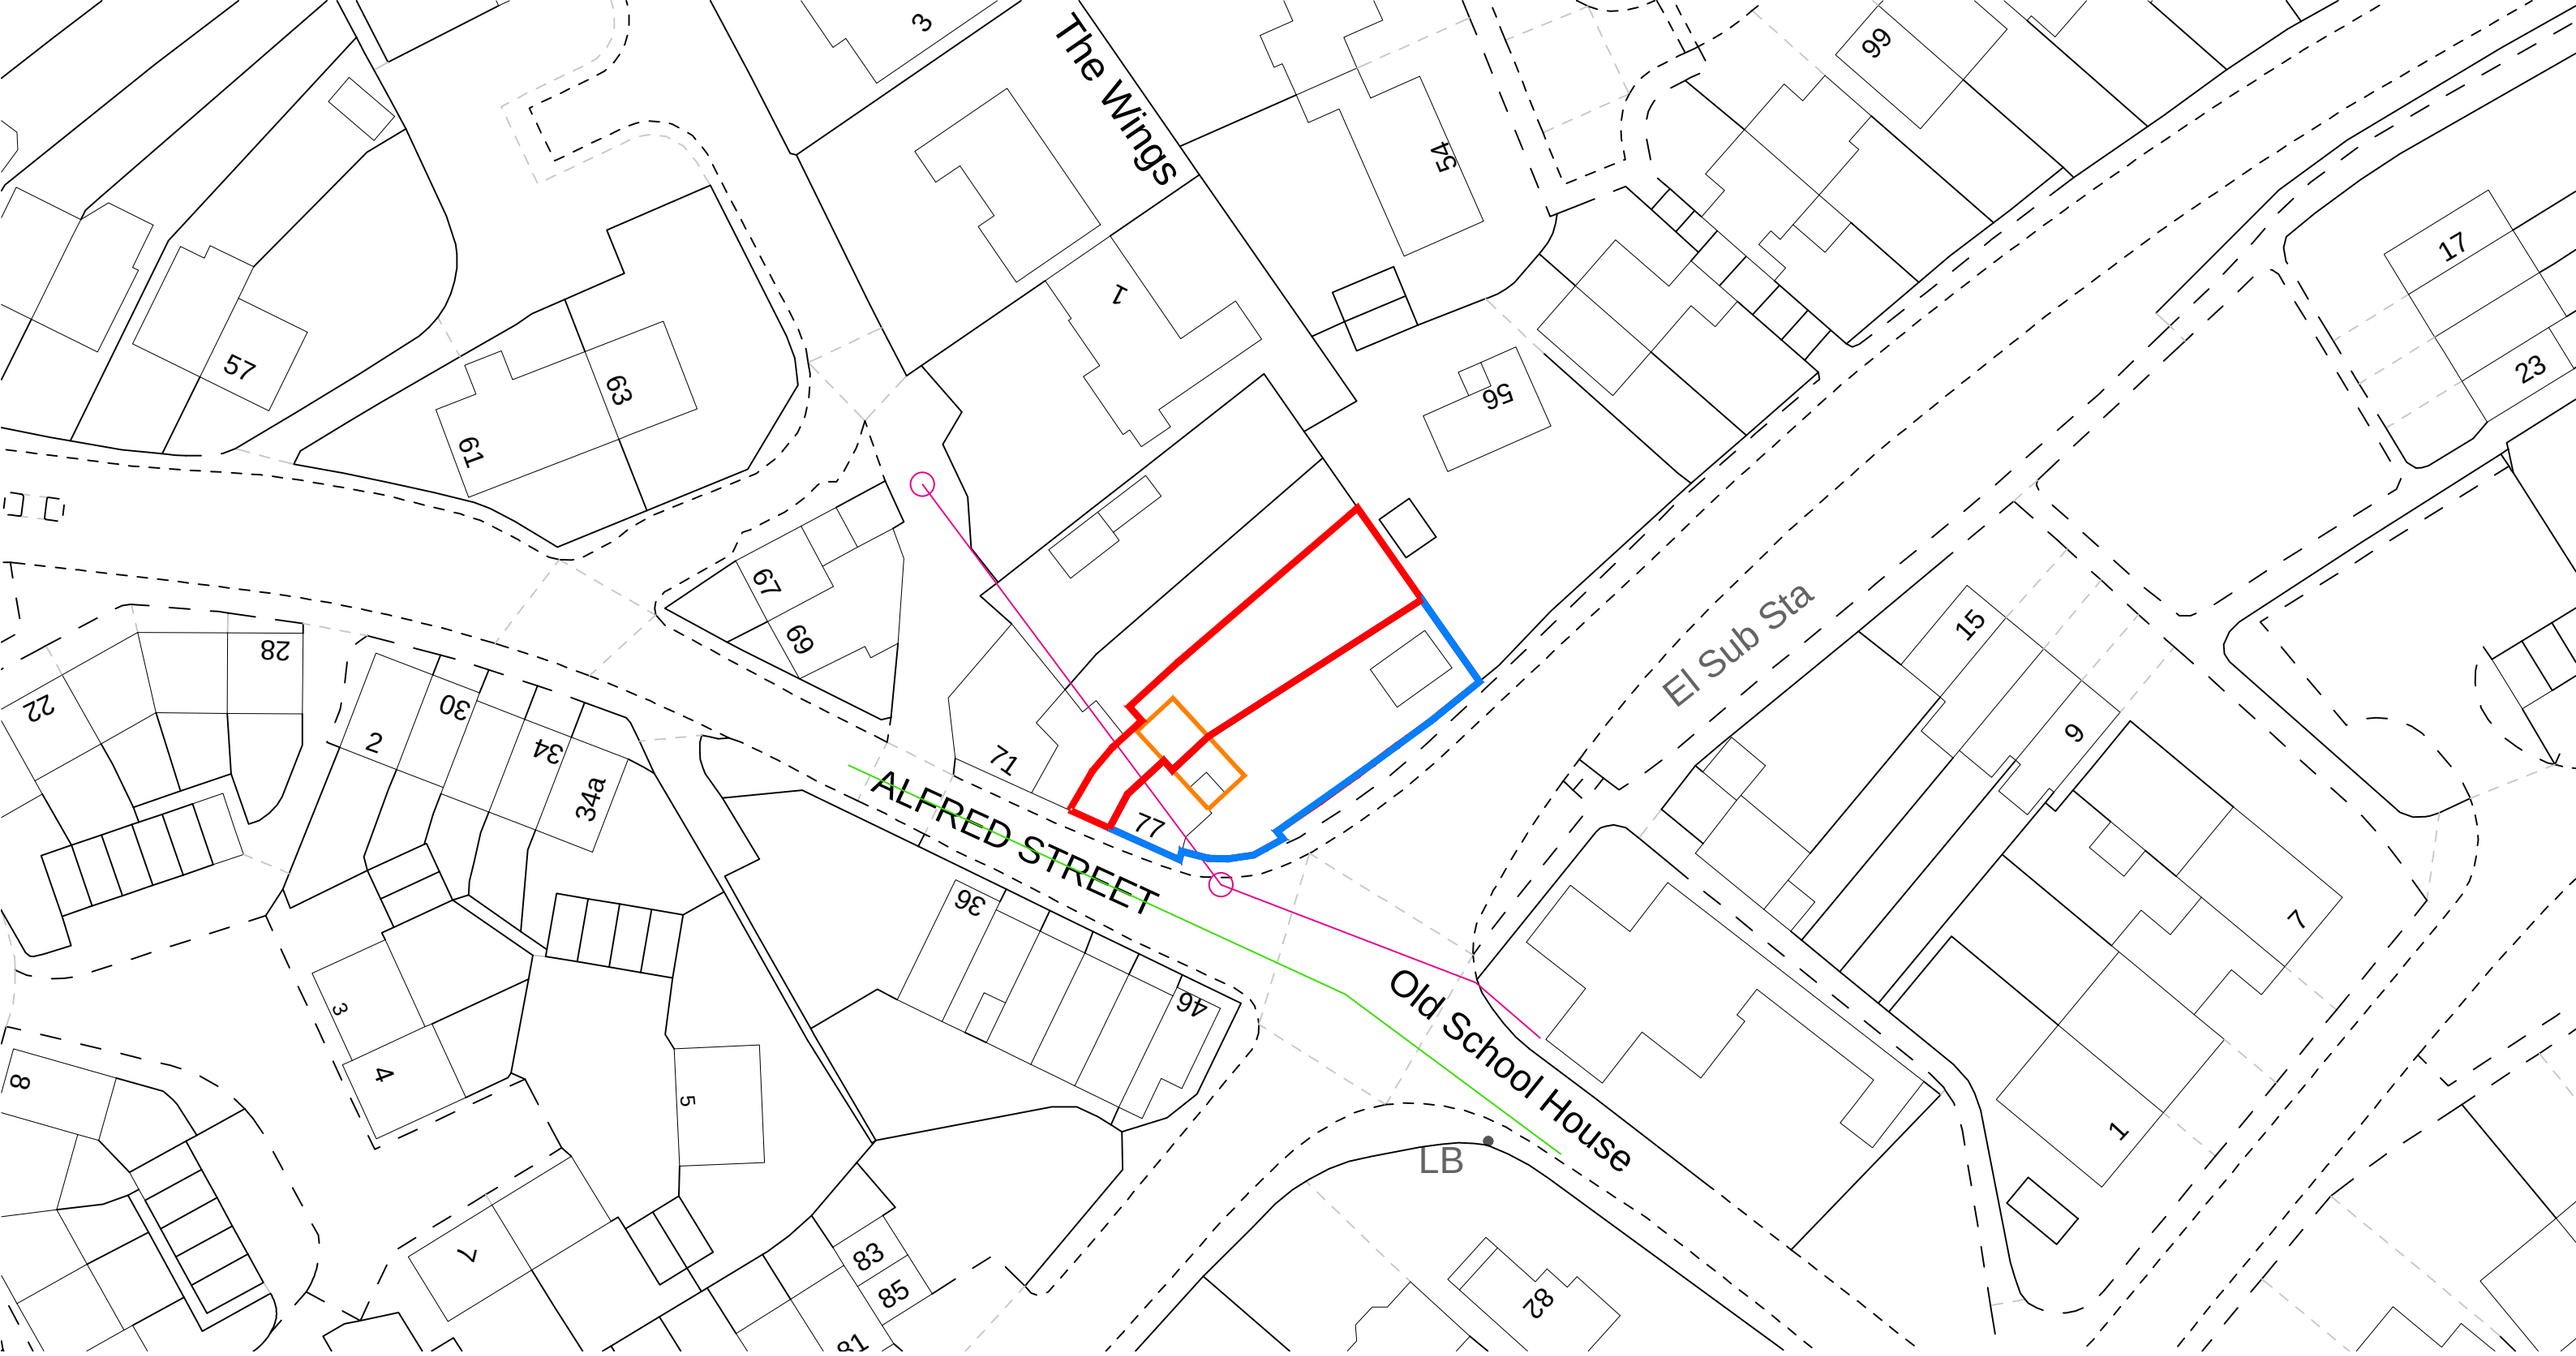


0 10 20 30 40 50 60 70 80 90 100 m

Metres

EXISTING SURFACE WATER ASSET

EXISTING FOUL DRAINAGE ASSET

ercle
Designing contemporary futures

UNIT 12 CREYKES COURT
MILLFIELDS, PLYMOUTH
PL1 3JB

studio@ercle.co.uk
01752 223686

CLIENT : Chris Turner

PROJECT : 75 Alfred Street, Westbury

DRAWING : Block Plan

SCALE : 1:500 @ A3 DRAWN : LRC

NUMBER : 2023-23-ED-B0-XX-DR-A-PL-1001