

LINTOL

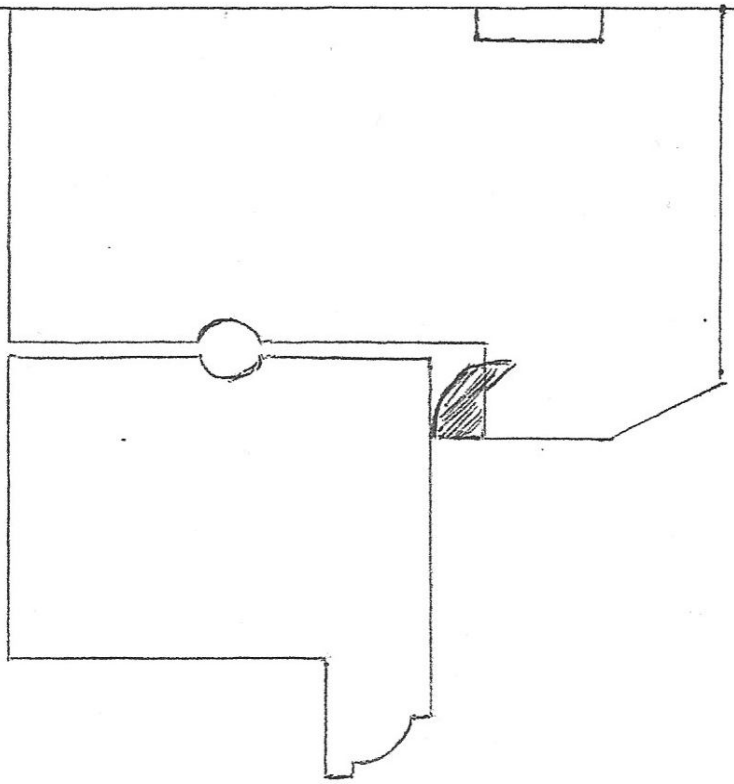

WINDOW POSITION INTO STRUCTURAL OPENING

SCALE @ 1:1

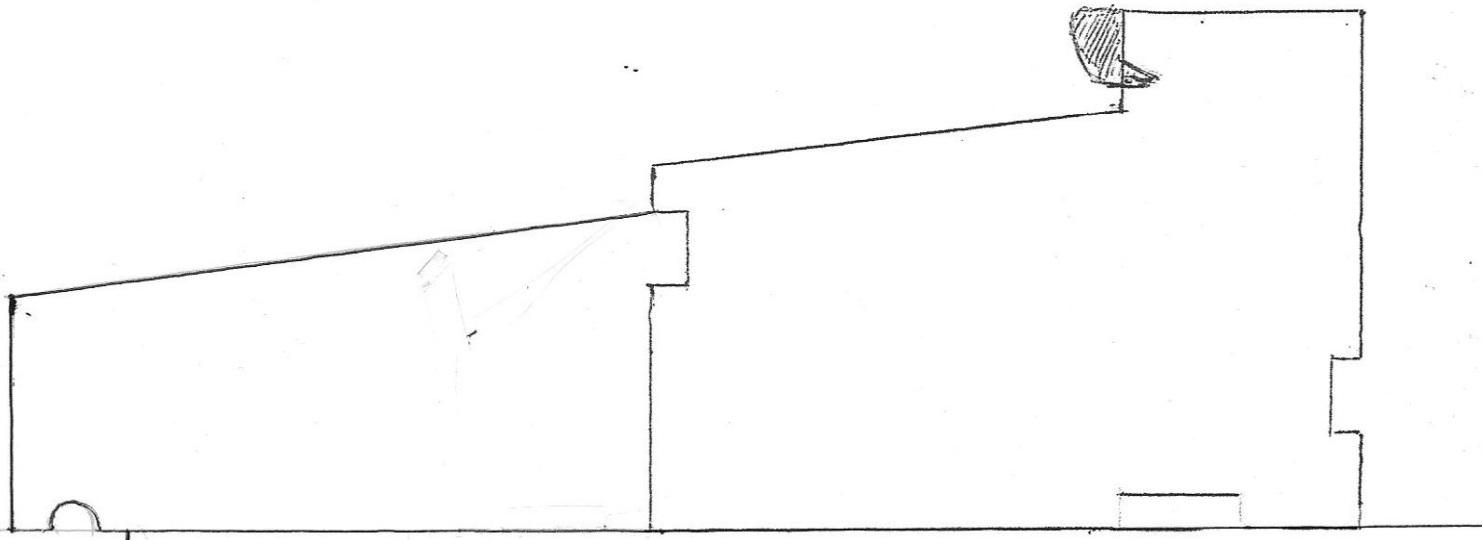

STONE