

NOTES:

THIS DRAWING IS COPYRIGHT OF THE ARCHITECTS AND MUST NOT BE USED WITHOUT THEIR PERMISSION.
ALL DIMENSIONS TO BE CHECKED ON SITE. DISCREPANCIES AND OMISSIONS TO BE REPORTED IMMEDIATELY TO THE ARCHITECT.

KEY

- EXISTING TREE
- PROPOSED TREE
- TREE TO BE REMOVED
- ROOT PROTECTION AREA.
- SITE BOUNDARY

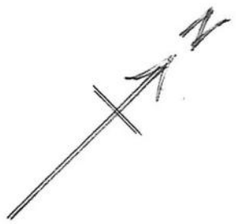

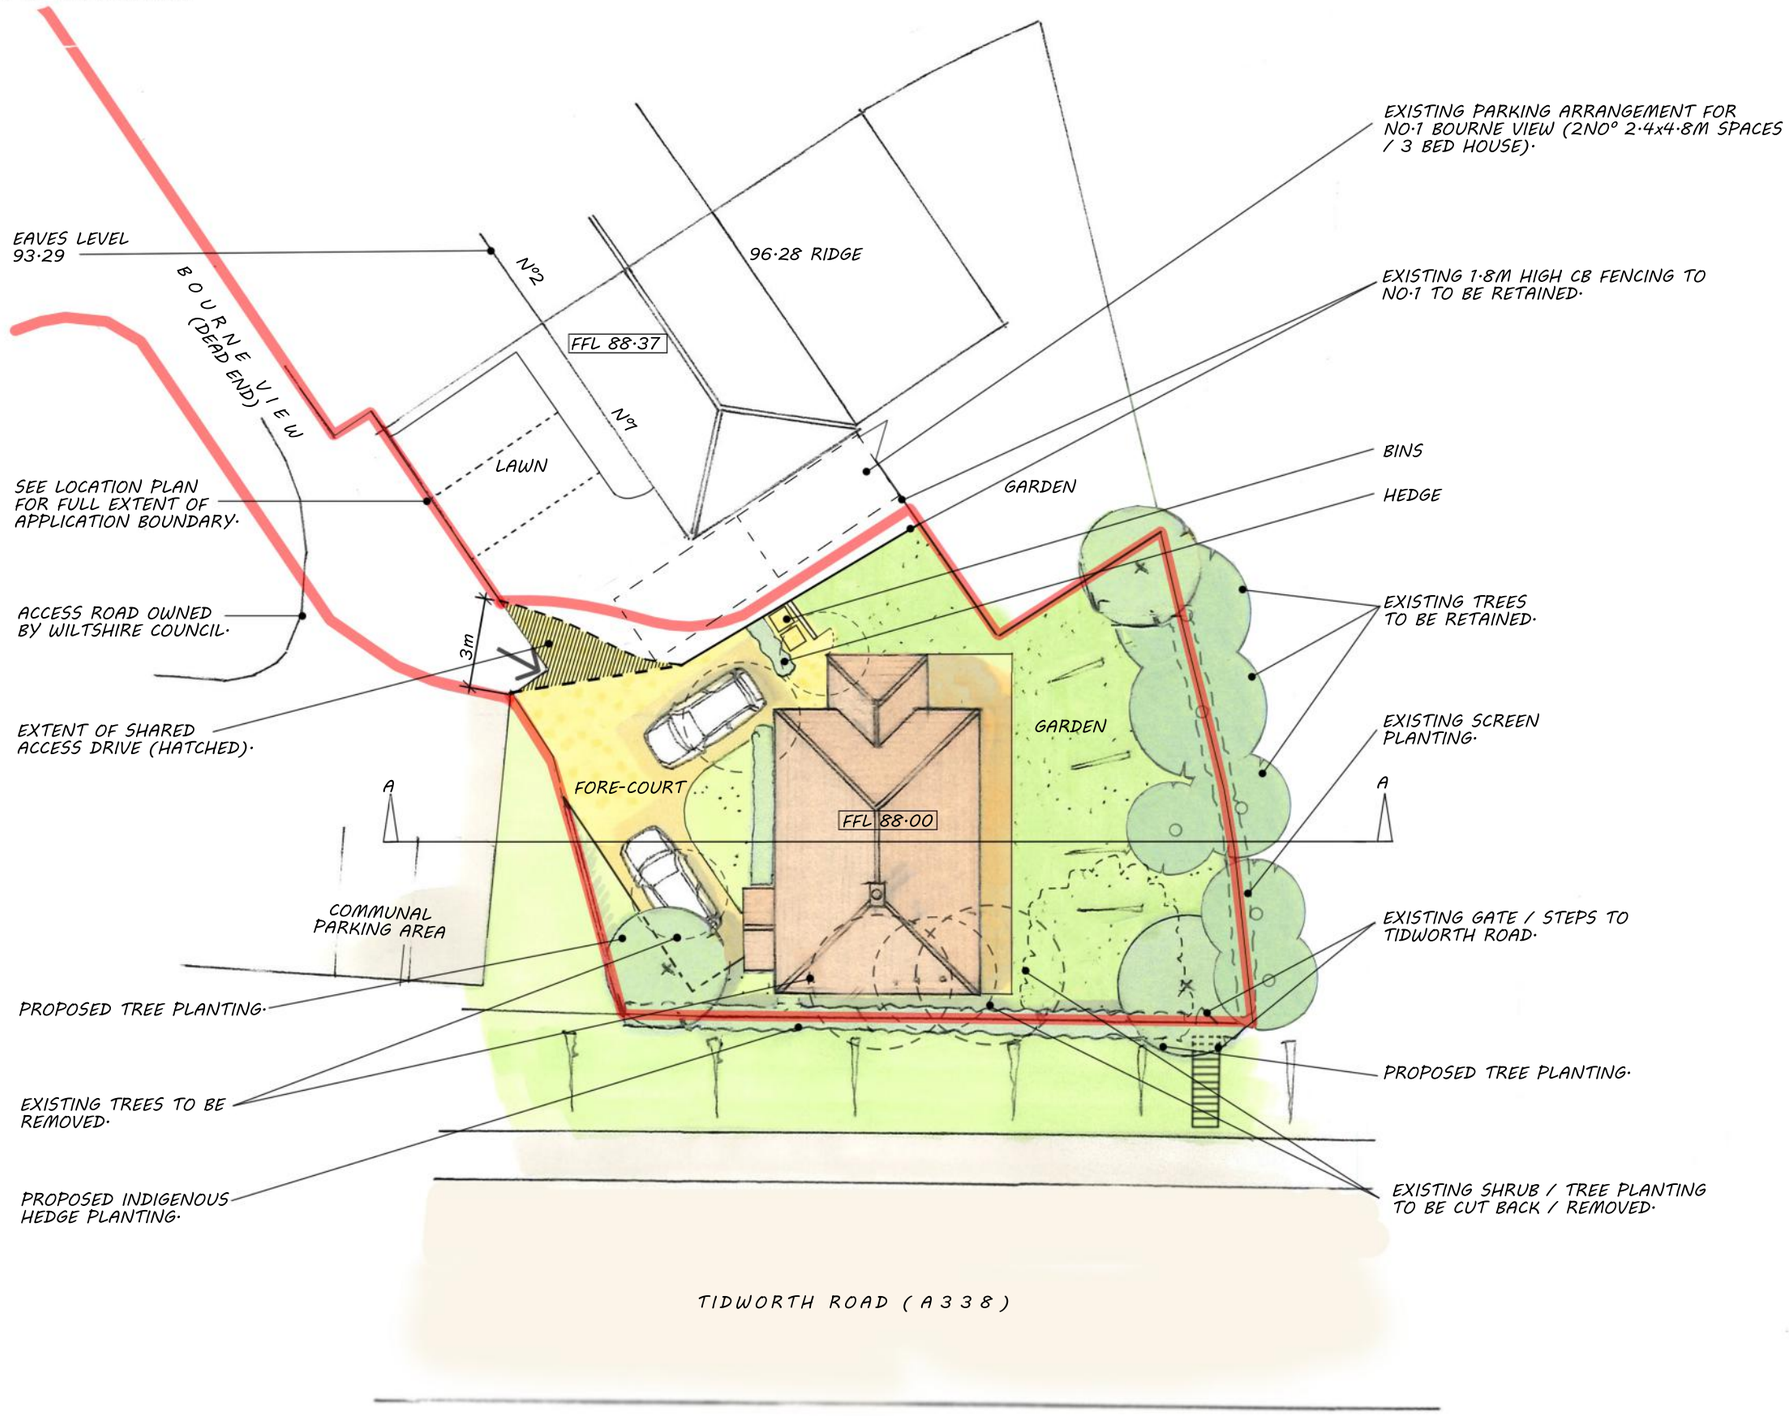

0 2 4 6 8 10 12m

DWG NO· 21/3348/200

PROPOSAL FOR NEW DWELLING AT 1, BOURNE VIEW, ALLINGTON, SP4 0AA,
PROPOSED SITE PLAN, SCALE 1:200 @ A3 © R·R·P·L· SEPTEMBER 2023·