NOTES:


THIS DRAWING IS COPYRIGHT OF THE ARCHITECTS AND MUST NOT BE USED WITHOUT THEIR PERMISSION.
ALL DIMENSIONS TO BE CHECKED ON SITE. DISCREPANCIES AND OMISSIONS TO BE REPORTED IMMEDIATELY TO THE ARCHITECT.

KEY

PROPOSED WALLS/ PARTITIONS.


EXISTING WALLS/ BUILDINGS TO BE DEMOLISHED.

relphross partnership architects

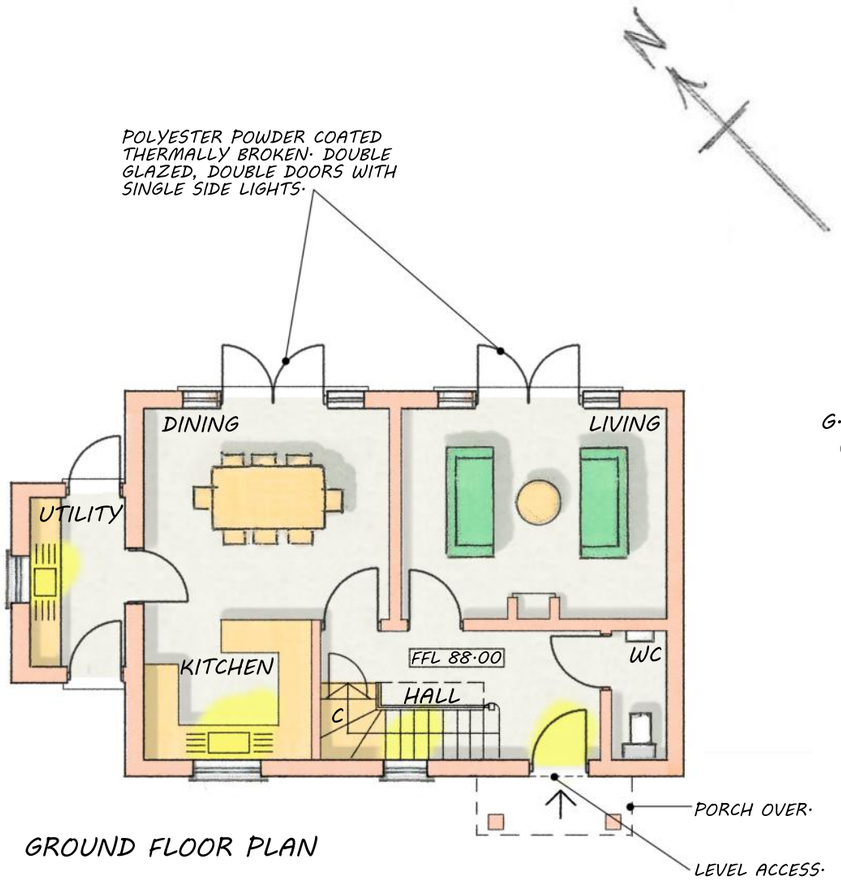

GROUND FLOOR PLAN

G.I.A = 107.8² (1160.34FT²)

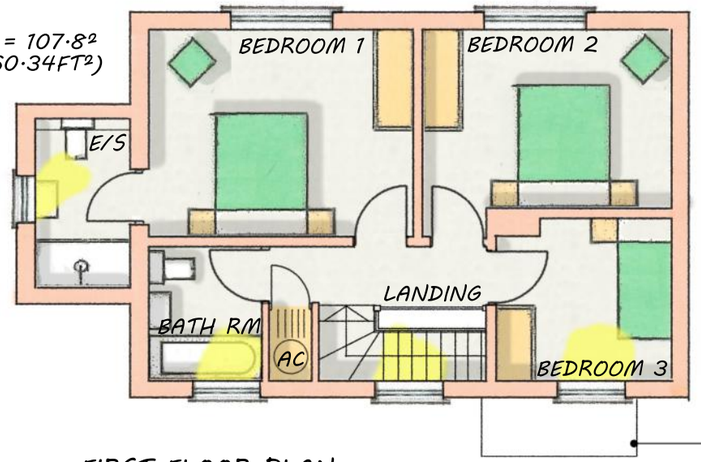

FIRST FLOOR PLAN

0 1 2 3 4 5 6m

DWG NO. 21/3348/201

PROPOSAL FOR NEW DWELLING AT 1, BOURNE VIEW, ALLINGTON, SP4 0AA,
PROPOSED PLANS, SCALE 1:100 @ A3 © R.R.P.L. SEPTEMBER 2023.