
NOTES:


THIS DRAWING IS COPYRIGHT OF THE ARCHITECTS AND MUST NOT BE USED WITHOUT THEIR PERMISSION.
ALL DIMENSIONS TO BE CHECKED ON SITE. DISCREPANCIES AND OMISSIONS TO BE REPORTED IMMEDIATELY TO THE ARCHITECT.

relphross partnership architects

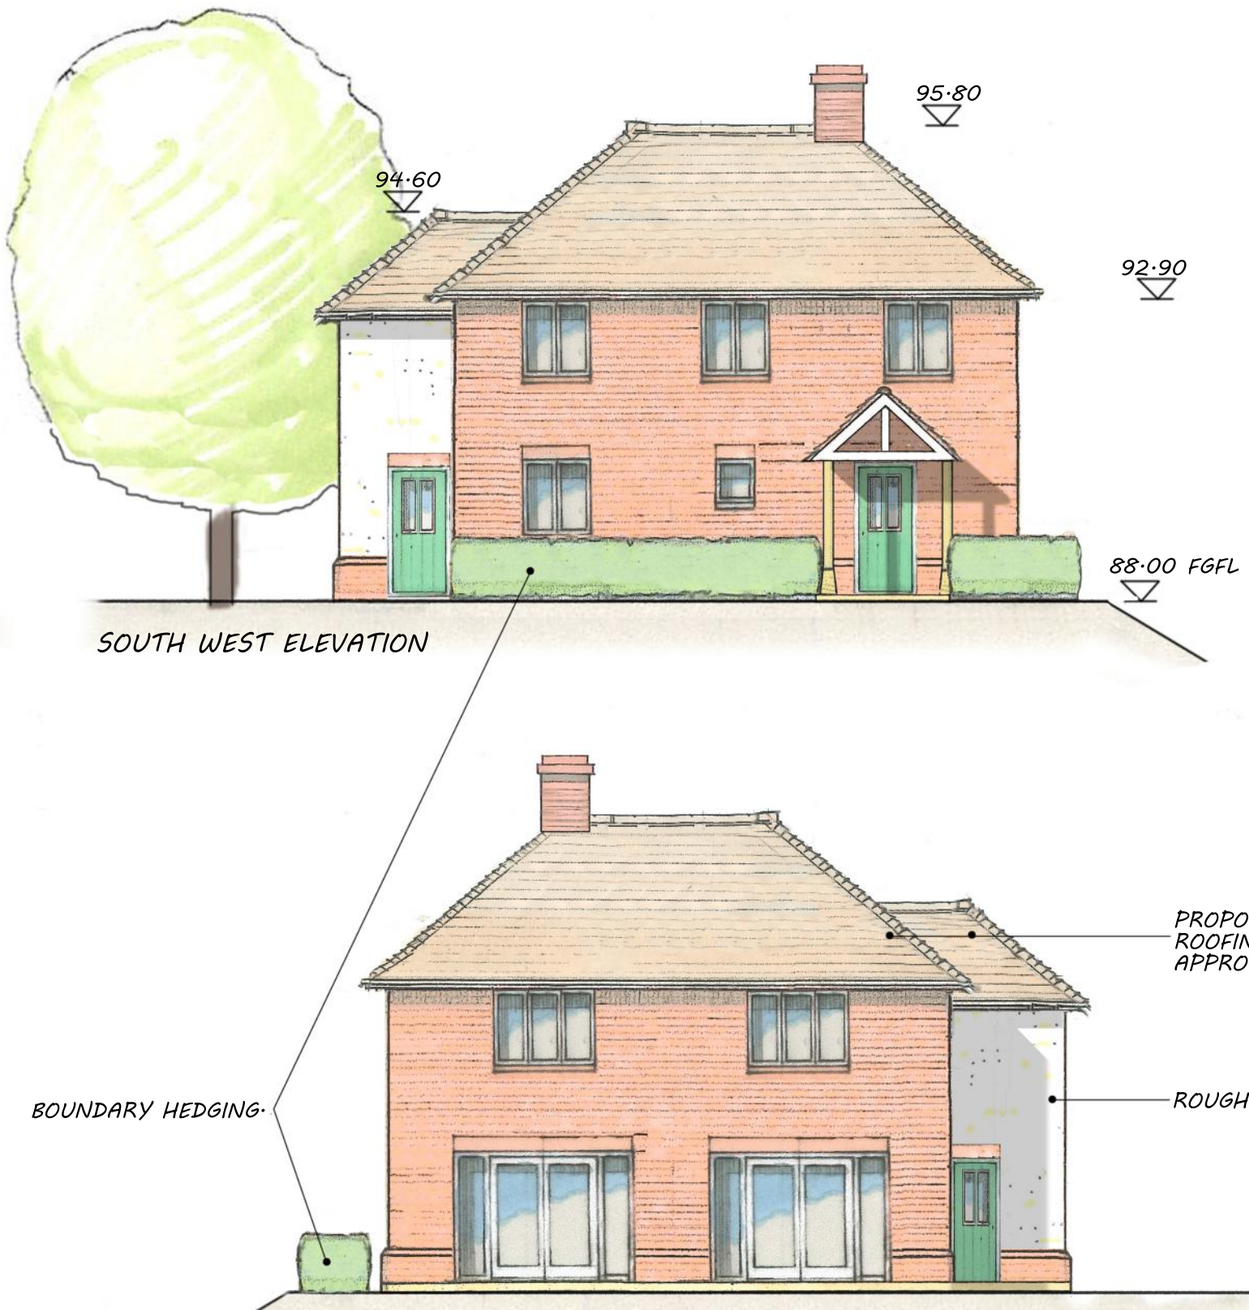


SOUTH WEST ELEVATION

NORTH EAST ELEVATION

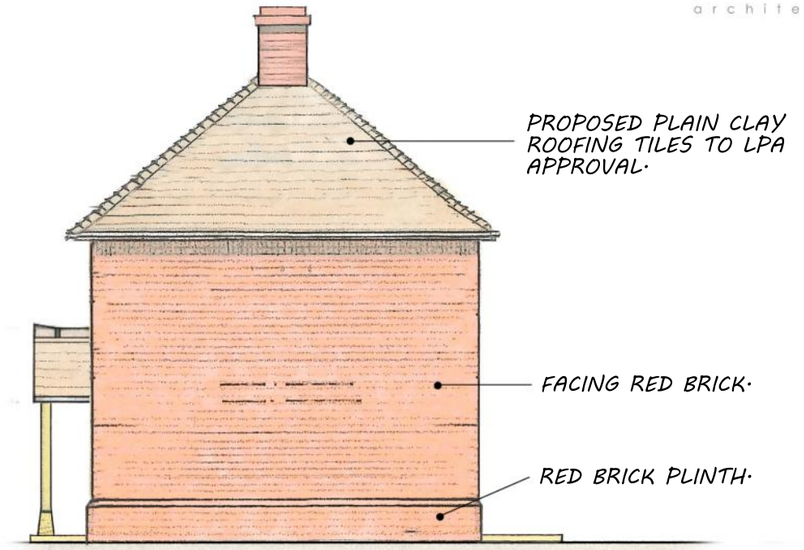

SOUTH EAST ELEVATION

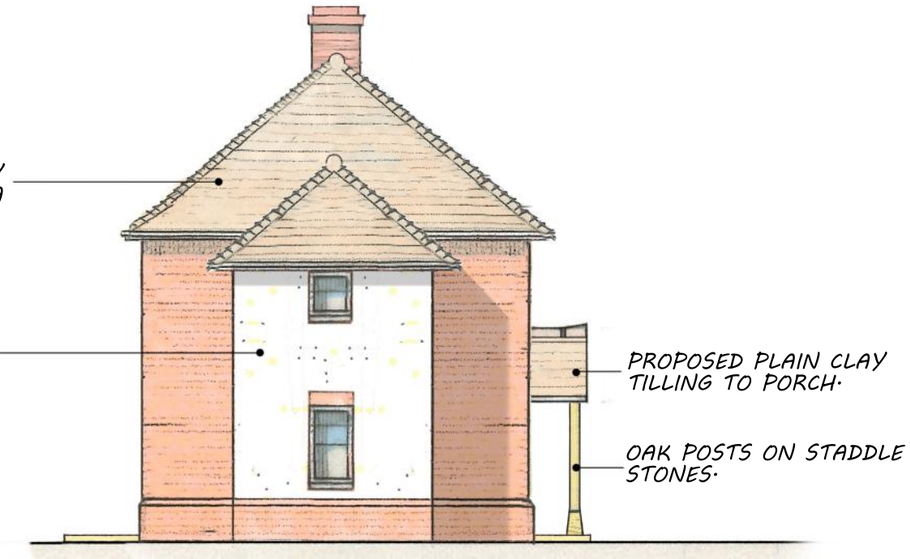

NORTH WEST ELEVATION

0 1 2 3 4 5 6m

DWG NO. 21/3348/202

PROPOSAL FOR NEW DEWLLING AT 1, BOURNE VIEW, ACCINGTON, SP4 0AA,
PROPOSED ELEVATIONS, SCALE 1:100 @ A3 © R.R.P.L. SEPTEMBER 2023.