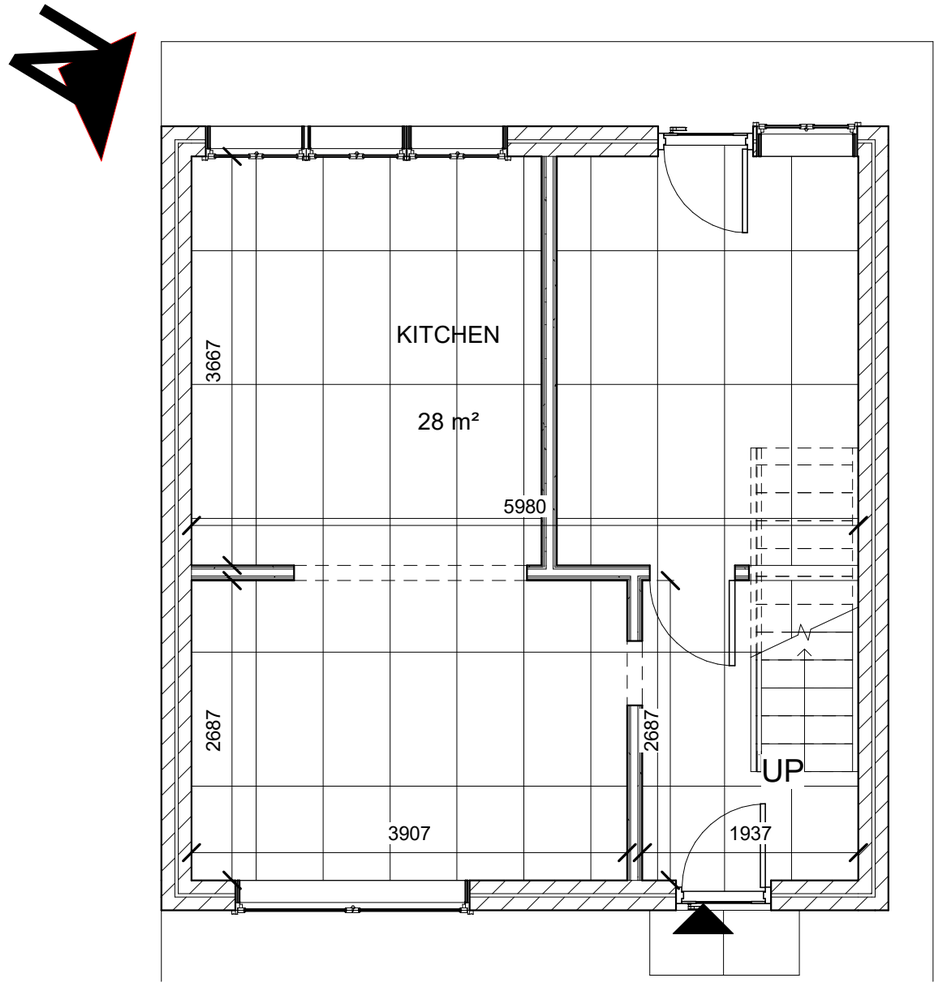

1 GFL

1 : 50

0m 0.4m 0.8m 1.2m 1.6m 2m

VISUAL SCALE 1:20 @ A3

Drawn	SAM ADEJUMO	Date	PROJECT	Dwawing Title	Dwg. No.	Notes	
checked		Issue Date	**Ms. Tutu Adewole**	**GROUND FLOOR**	**A30A2**	1. All dimensions are in millimetres. 2. All dimensions are to be checked on site. 3. Any discrepancy between the architectural drawing and other drawings relevant for construction should be notified before commencement.	
Scale	**1 : 50**						

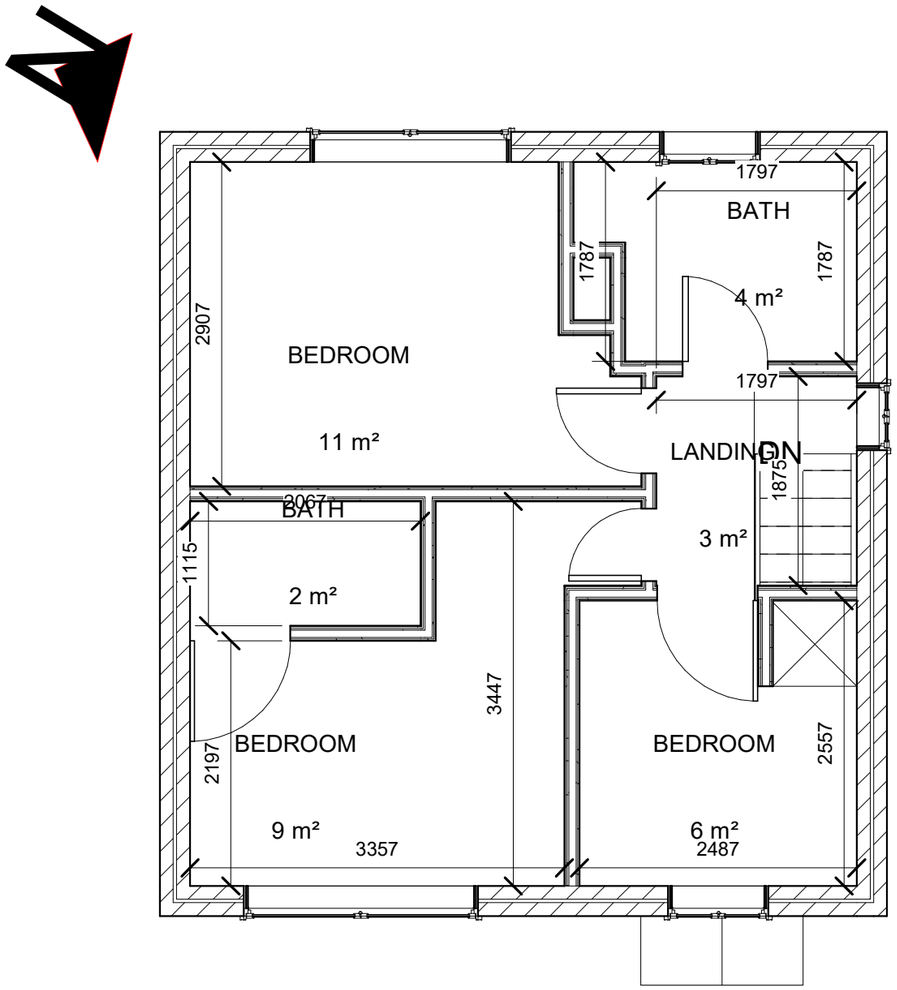

0m 1m 2m 3m 4m 5m

VISUAL SCALE 1:50 @ A3

1 FFL

1 : 50

Drawn	SAM ADEJUMO	Date	PROJECT	Dwawing Title	Dwg. No.	Notes	
checked		Issue Date	Ms. Tutu Adewole	FIRST FLOOR	A30A3	1. All dimensions are in millimetres. 2. All dimensions are to be checked on site. 3. Any discrepancy between the architectural drawing and other drawings relevant for construction should be notified before commencement.	
Scale	1 : 50						





VISUAL SCALE 1:50 @ A3

3 Front

1 : 50

Drawn	SAM ADEJUMO	Date	PROJECT	Dwawing Title	Dwg. No.	Notes	
checked		Issue Date	Ms. Tutu Adewole	ELEVATION	A30A5	1. All dimensions are in millimetres. 2. All dimensions are to be checked on site. 3. Any discrepancy between the architectural drawing and other drawings relevant for construction should be notified before commencement.	
Scale	1 : 50						

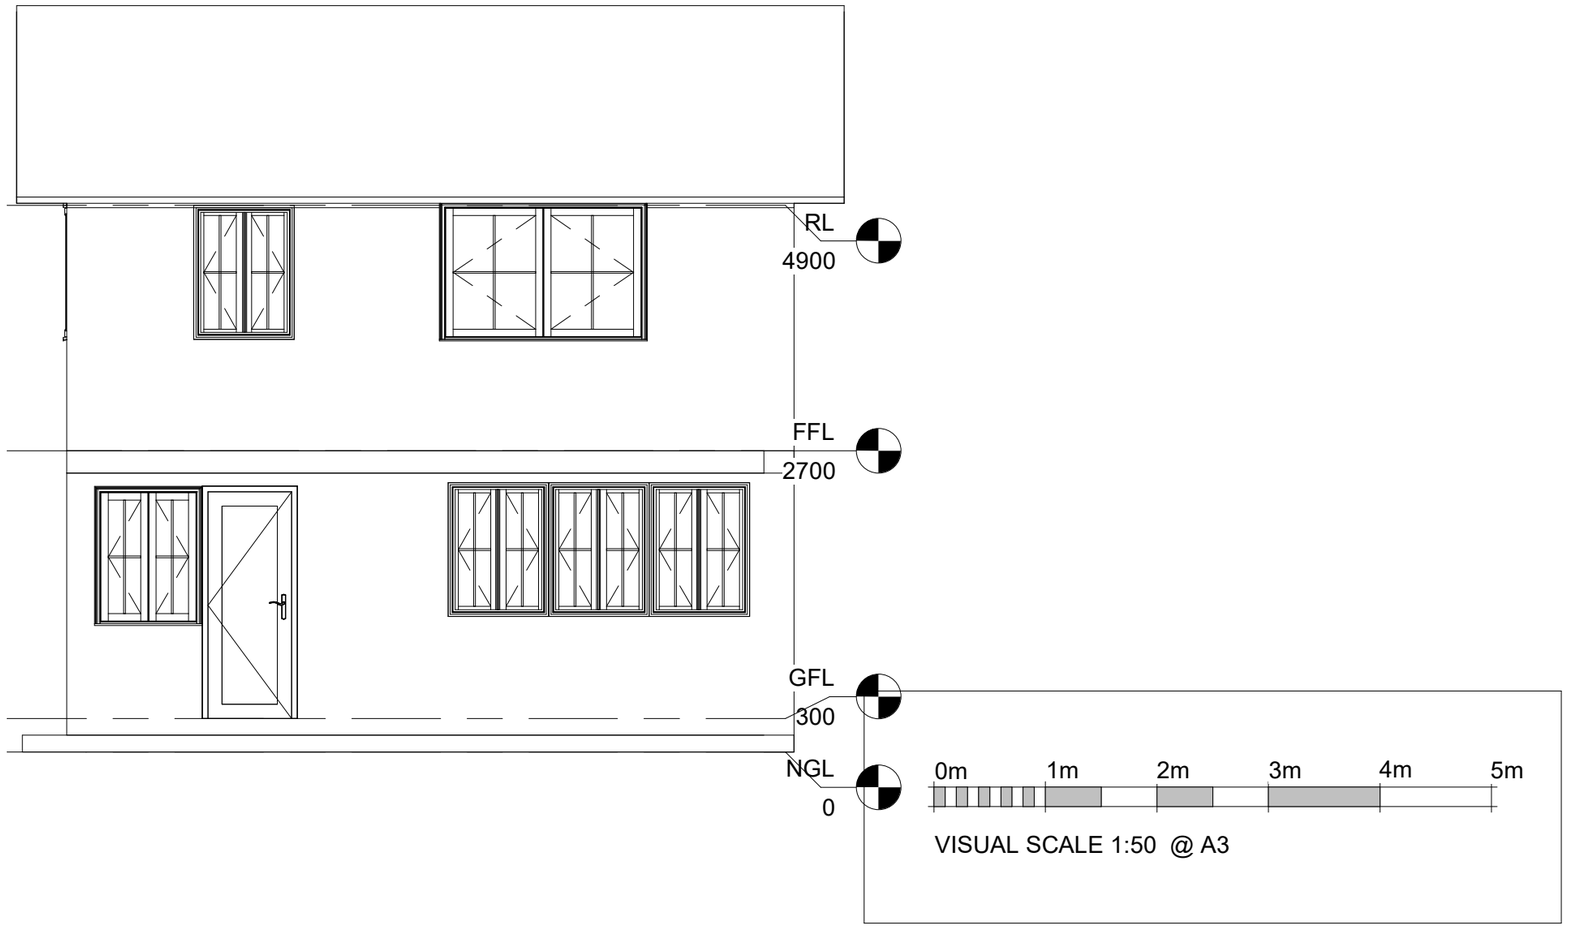

1 Back

1 : 50

Drawn	SAM ADEJUMO		PROJECT	Dwawing Title		Notes	
checked		Date	**Ms. Tutu Adewole**	**ELEVATION**	Dwg. No. **A30A6**	1. All dimensions are in millimetres. 2. All dimensions are to be checked on site. 3. Any discrepancy between the architectural drawing and other drawings relevant for construction should be notified before commencement.	
Scale	**1 : 50**	**Issue Date**					

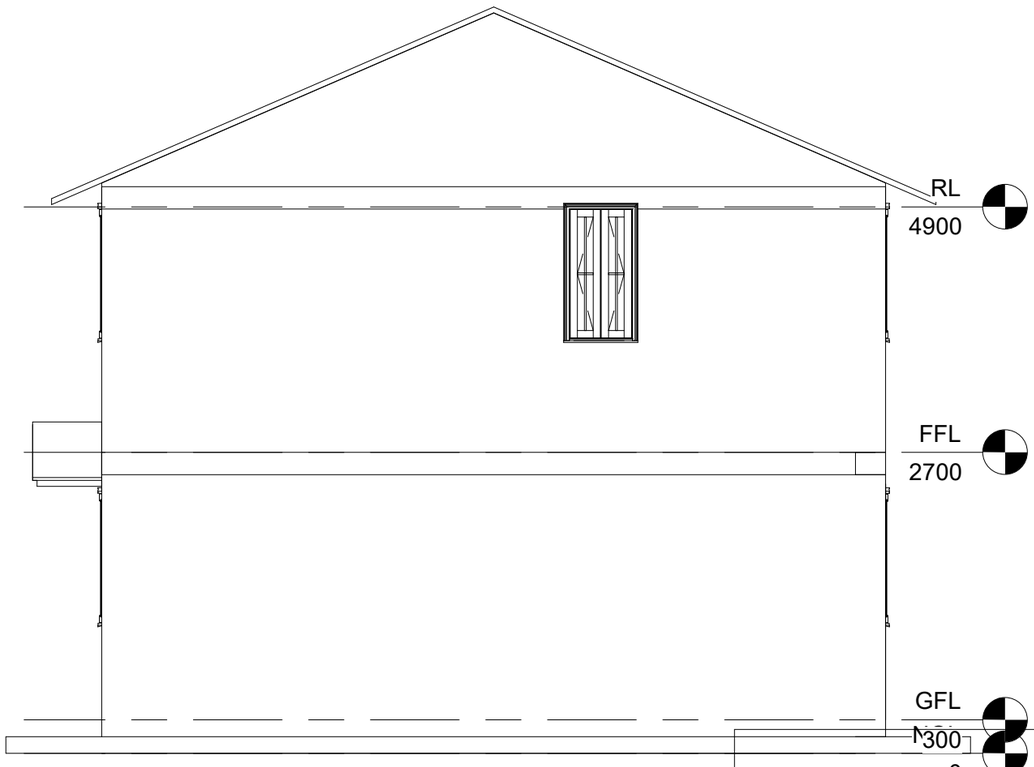

1 Right

1 : 50

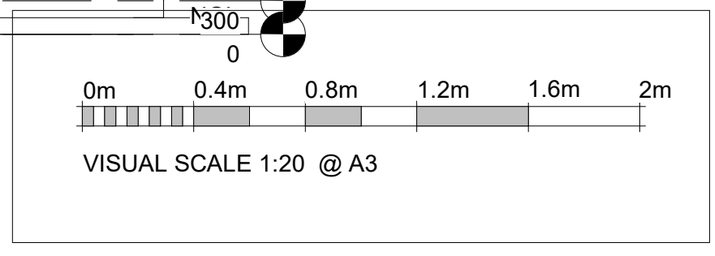

Drawn	SAM ADEJUMO	Date	PROJECT	Dwawing Title	Dwg. No.	Notes	
checked		Issue Date	**Ms. Tutu Adewole**	**ELEVATION**	**A30A7**	1. All dimensions are in millimetres. 2. All dimensions are to be checked on site. 3. Any discrepancy between the architectural drawing and other drawings relevant for construction should be notified before commencement.	
Scale	**1 : 50**						

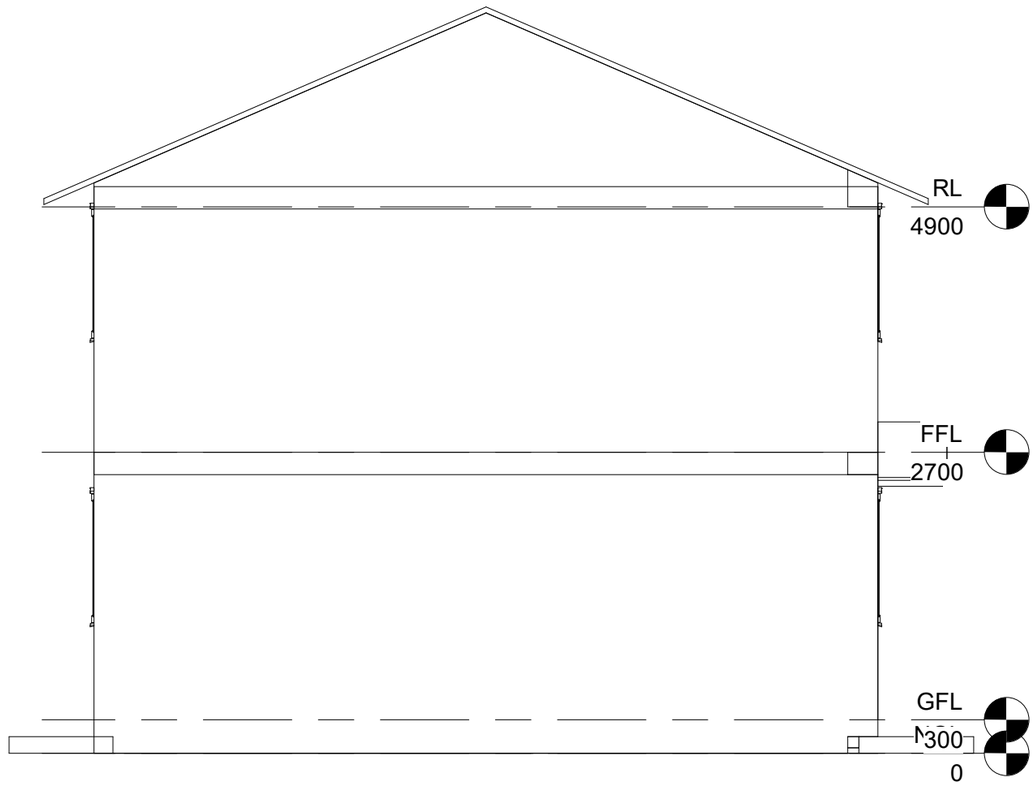

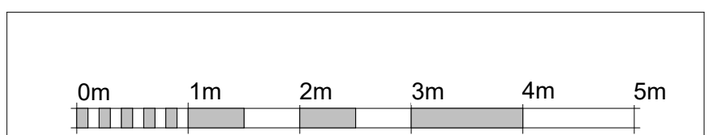

1 Party Wall Section

1 : 50

Drawn	SAM ADEJUMO	Date	PROJECT	Dwawing Title	Dwg. No.	Notes	
checked		Issue Date	**Ms. Tutu Adewole**	**ELEVATION**	**A30A8**	1. All dimensions are in millimetres. 2. All dimensions are to be checked on site. 3. Any discrepancy between the architectural drawing and other drawings relevant for construction should be notified before commencement.	
Scale	**1 : 50**						