

Ash Hill Barn - New Dwelling


This drawing is copyright and is not to be reproduced. The contractor will be held responsible for the accuracy of works involving the setting out and checking of all dimensions on the drawing and on site. Dimensions must not be scaled from this drawing.
Unless for planning purposes

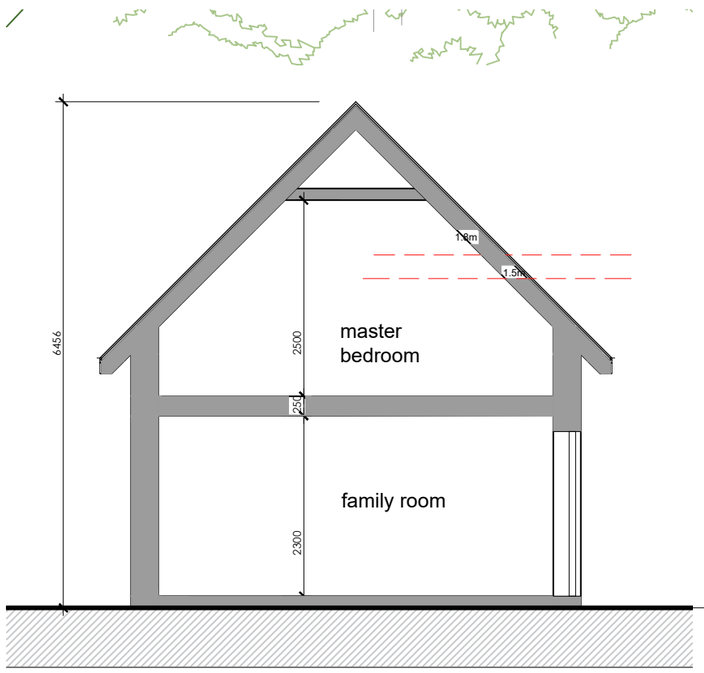

section B-B @ 1:100

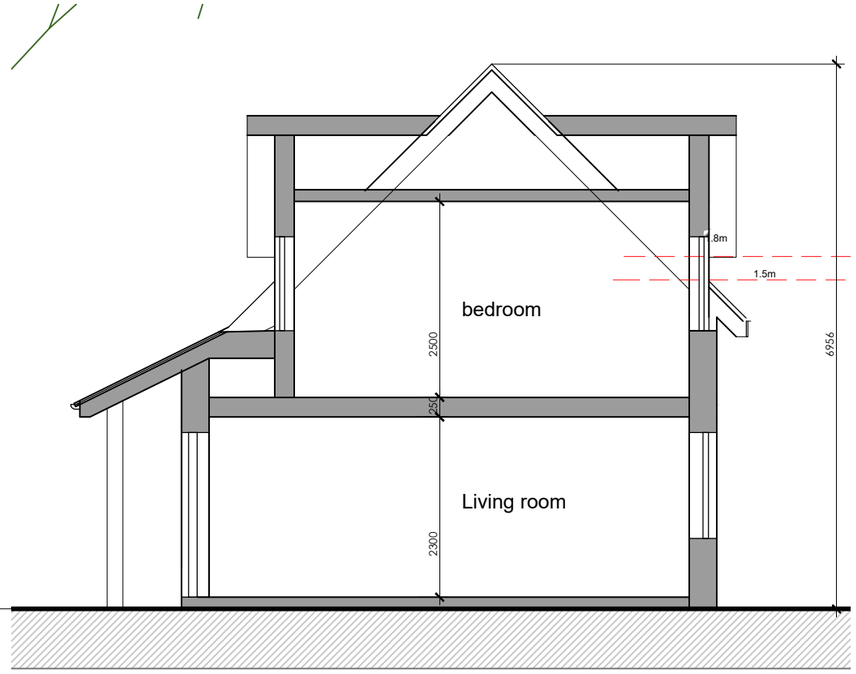

section A-A @ 1:100

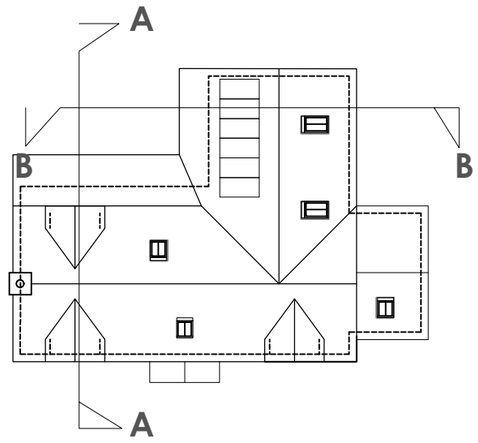

key plan

1:100 0 1 2 3 4 5

Rev A_10-10-2023_Master bed ridge height reduced

Client: Mr D Gillam		**Planning**	
Project: Ash Hill Barn, Bunny Lane, Sherfield English, Romsey, SO51 6FU		Drawing No: **392-02-013**	Revision: A
Title: Proposed sections	Drawn: nb Check:	Scale: 1:100 @a3	First Issue: Aug 2023

birch architects
Lambourne, Grove Lane, Redlynch, Salisbury, Wilts, SP5 2NR
T: +44 (0)1725 510407
e: info@bircharchitects.co.uk