
18 Manor Farmyard, SN10 4BA

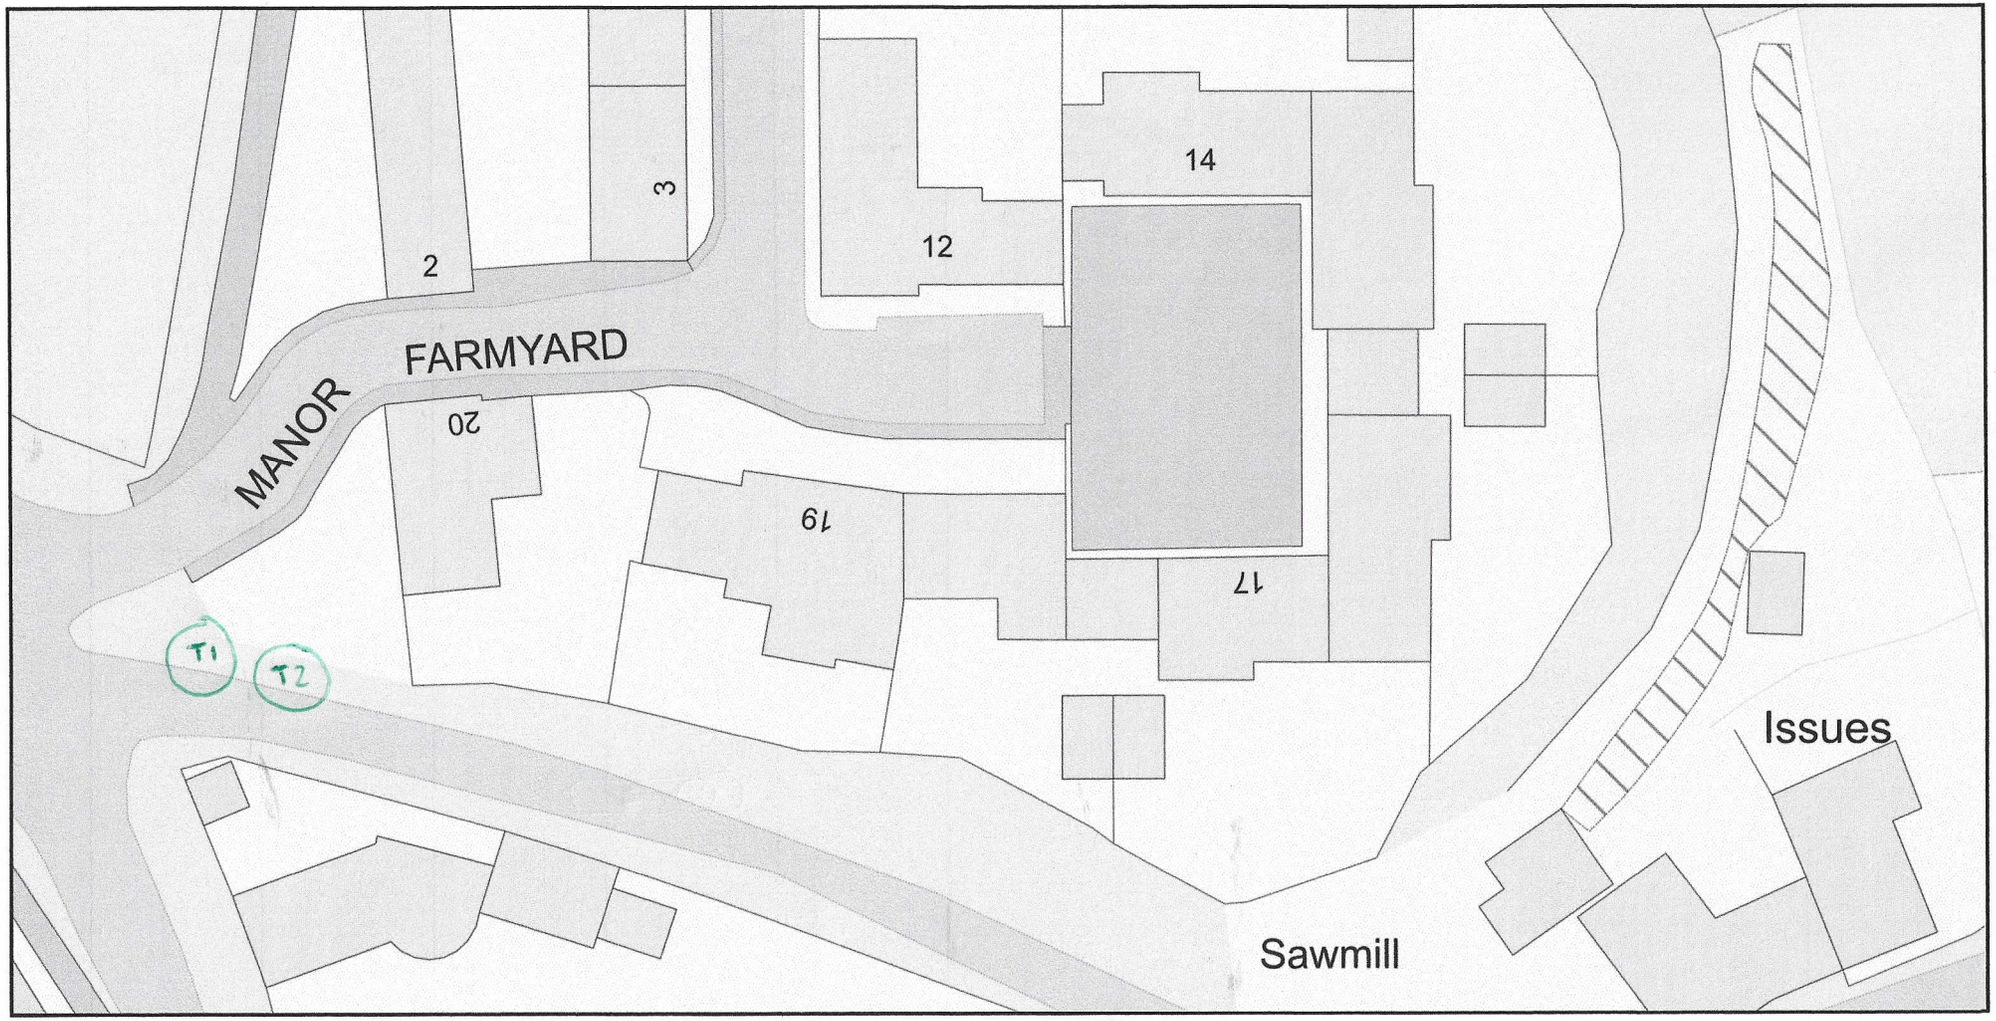

ReQuestaPlan

Plan Produced for: Green Farm Tree Care

Date Produced: 04 Jan 2022

Plan Reference Number: TQRQM22004160837018

Scale: 1:500 @ A4

© Crown copyright and database rights 2021 OS 100042766