
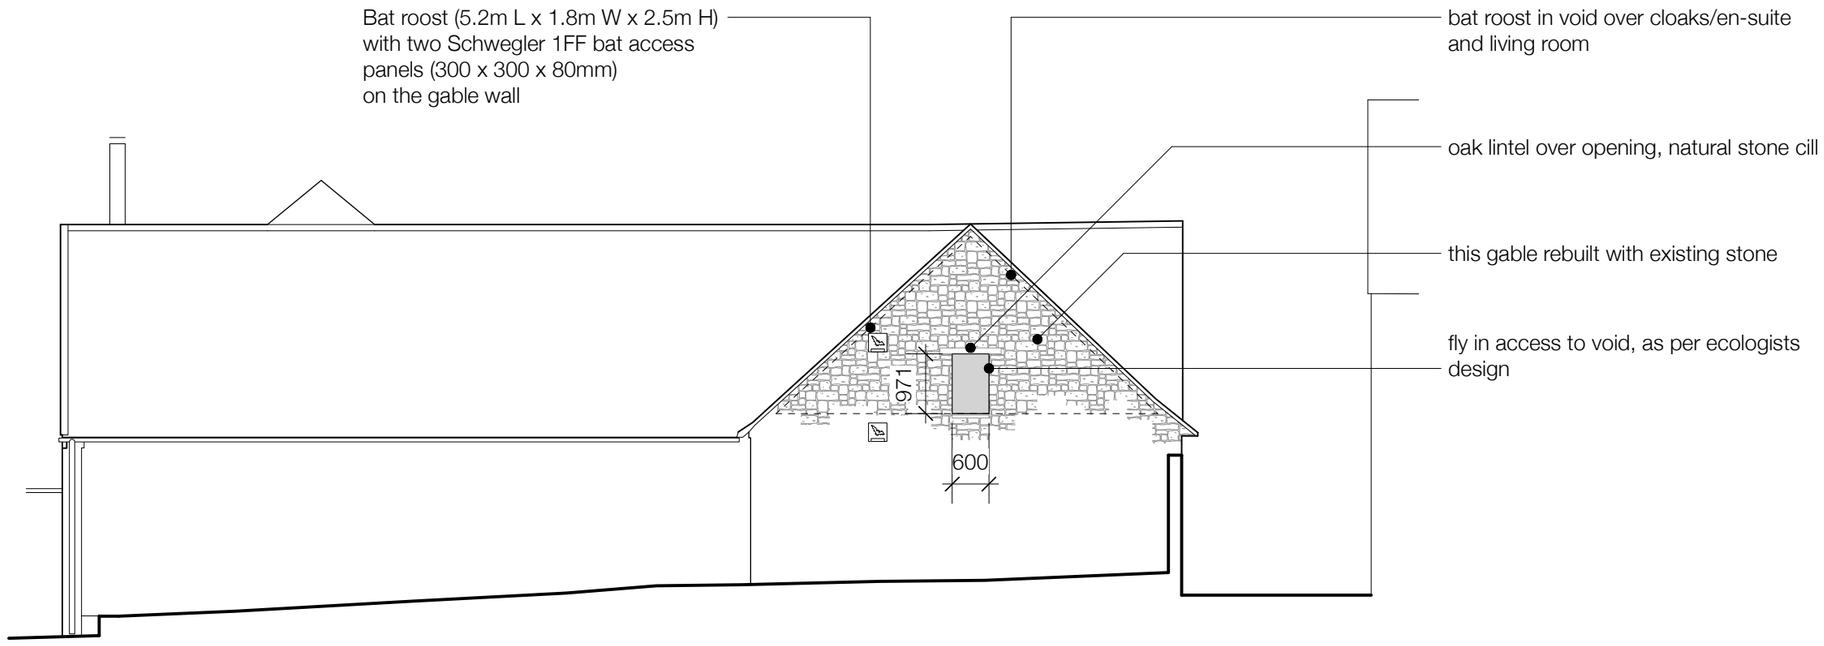



Proposed East Elevation

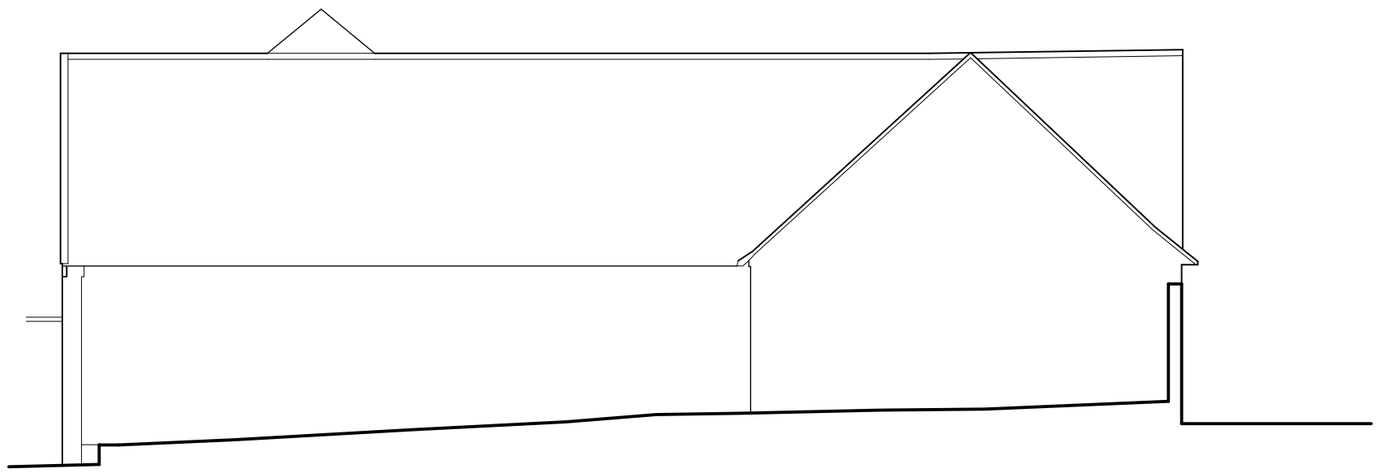

Existing East Elevation

**Scale** @ 1:100

0m 1 2 3 4 5

Paul Halford **Architecture**

paul@halfordarchitecture.co.uk
07813 802809

rev

| project | date | drawing |
|---|---|---|
| Bat roost opening in eastern gable wall of barn 1, Manor Farm, Grittleton | Oct 2023 | **B1 EXISTING AND PROPOSED ELEVATIONS** |
| client | scales | job / drawing no. |
| Stonewood Homes | 1:100 @A3 | **MFG.P.26** |