DRAWING FOR PLANNING PURPOSES ONLY.
NOT TO BE USED FOR CONSTRUCTION.

1:50 [m]
0 0.5 1.0 1.5 2.0 2.5


1:100 [m]
0 1 2 3 4 5

1:500 [m]
0 5 10 15 20 25


1:1250 [m]
0 20 40 60




EXISTING FRONT ELEVATION (east)
Scale 1:100

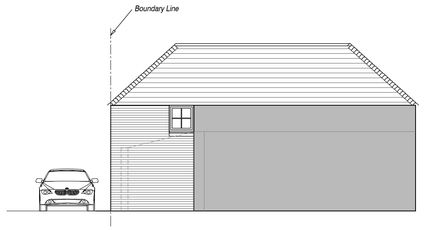


EXISTING SIDE ELEVATION (north)
Scale 1:100

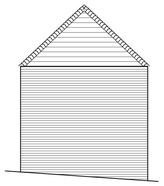


EXISTING REAR ELEVATION (west)
Scale 1:100

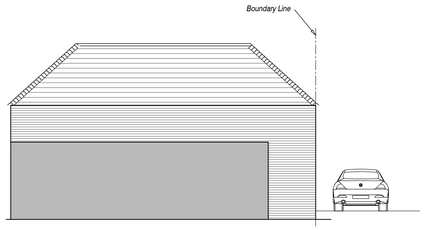


EXISTING SIDE ELEVATION (south)
Scale 1:100

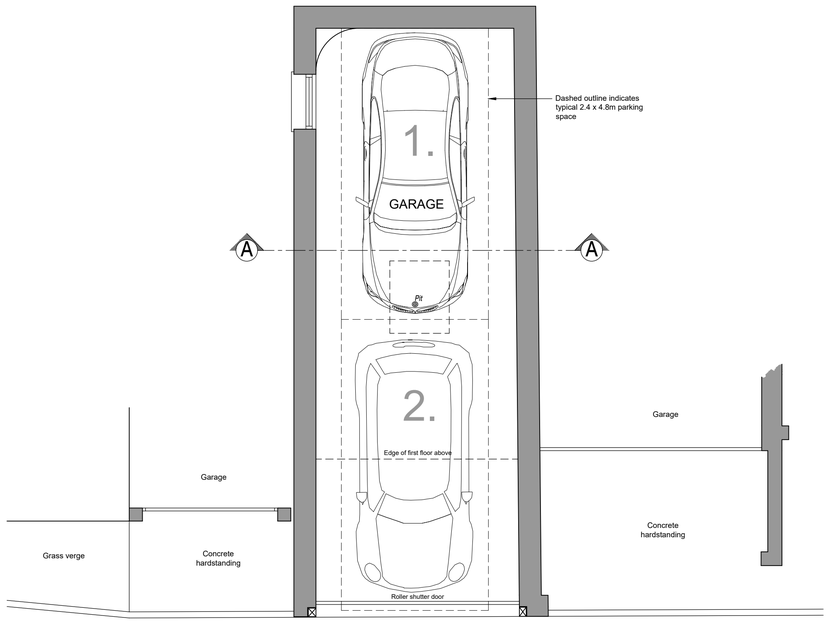


EXISTING GROUND FLOOR LAYOUT
Scale 1:50

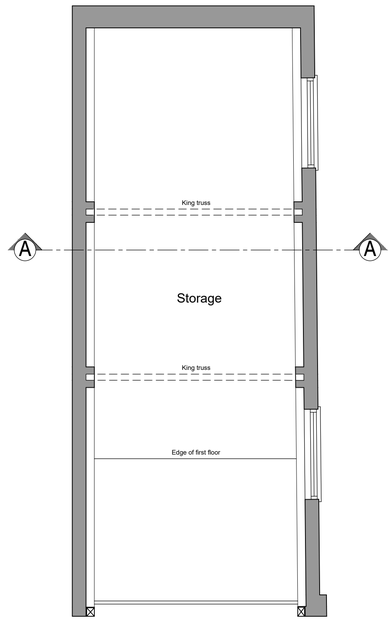

EXISTING FIRST FLOOR LAYOUT
Scale 1:50

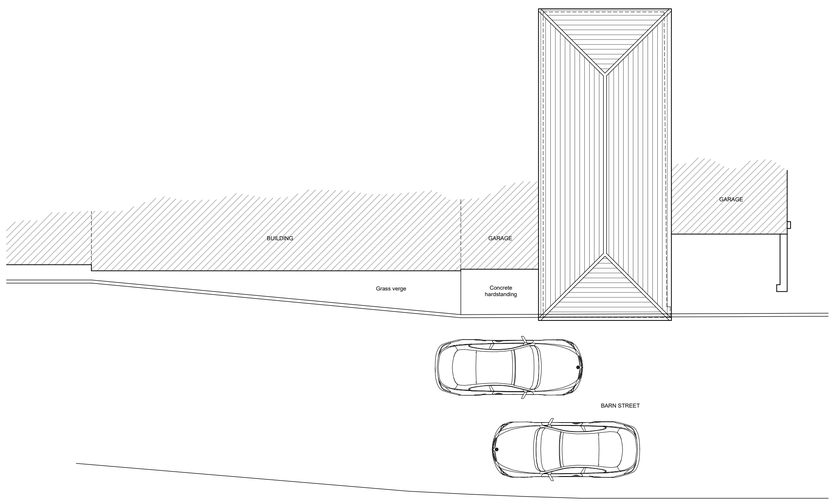

EXISTING SITE LAYOUT / ROOF PLAN
Scale 1:100

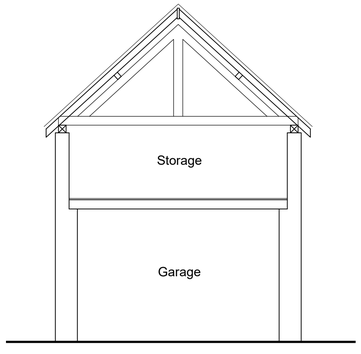

EXISTING SECTION A - A
Scale 1:50



EXISTING SITE LOCATION PLAN
Scale 1:1250



EXISTING BLOCK PLAN
Scale 1:500

JOB TITLE Reduction In Garage Length Opposite 5 Barn Street, Marlborough, Wilts, SN8 1AJ For Mr & Mrs Redpath	DRAWING NUMBER 5 Barn Street - Existing - 01		REV		
	REVISIONS				
DRAWING TITLE Existing Ground and First Floor Layout, Elevations, Section A - A, Site Layout / Roof Plan and Site Location Plan and Block Pan	SCALE As Indicated	DATE Jan. 21	DRAWN BY AGJT	PAPER SIZE A1	JOB No. 1267

Tuttle architectural services
Ground Floor
6 Pelhams Court
Marlborough
Wiltshire SN8 2AG
T. 01672 518 278
E. info@tuttlearchserv.co.uk
facebook.com/tuttlearchserv
W. tuttlearchserv.co.uk