
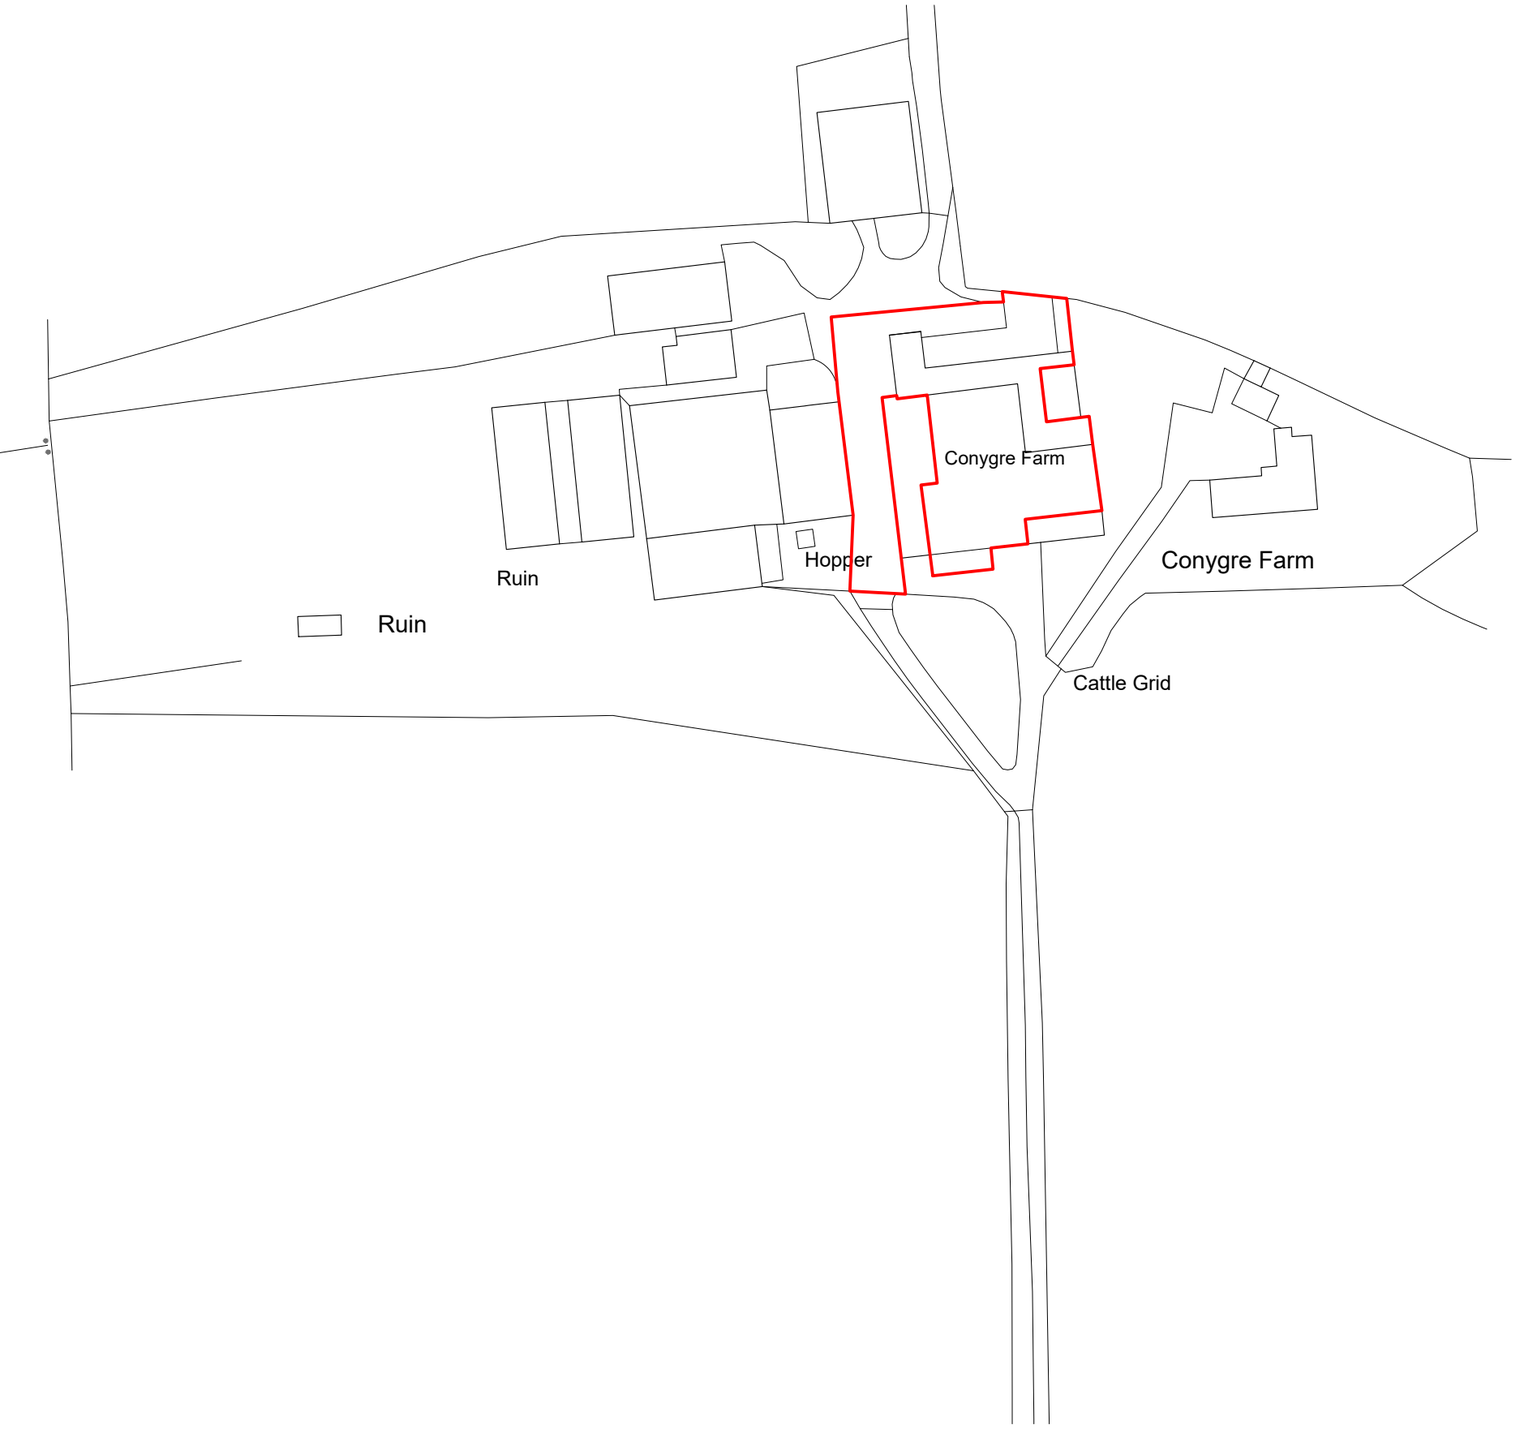


Block Plan
1:1250

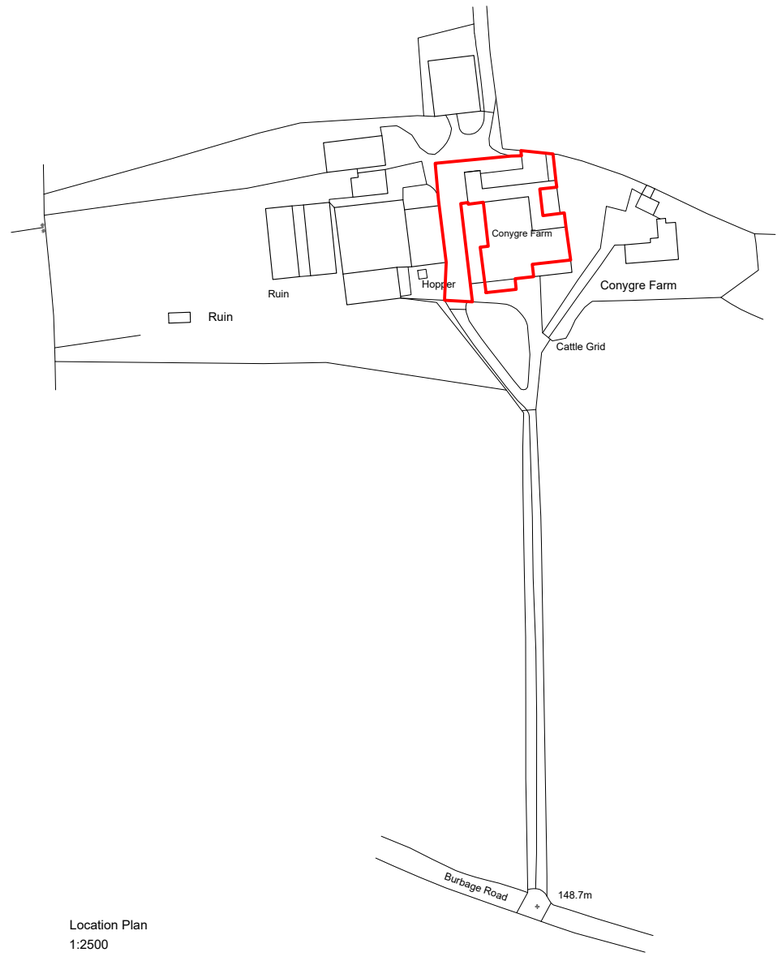

Location Plan
1:2500

© Crown copyright 2023 Ordnance Survey 100053143

Scale Bar. 1:1250
0 10m 25m 50m 100m

Scale Bar. 1:2500
0 25m 100m 250m

N

Project	Conygre Farm
Client	Carter Jonas
Drawing	Location Plan
Scale	1:1250 & 1:2500
Date	11-09-2023
Drawn by	PD
Status	Preliminary
Drawing Number	2300-SK04

iB Architects