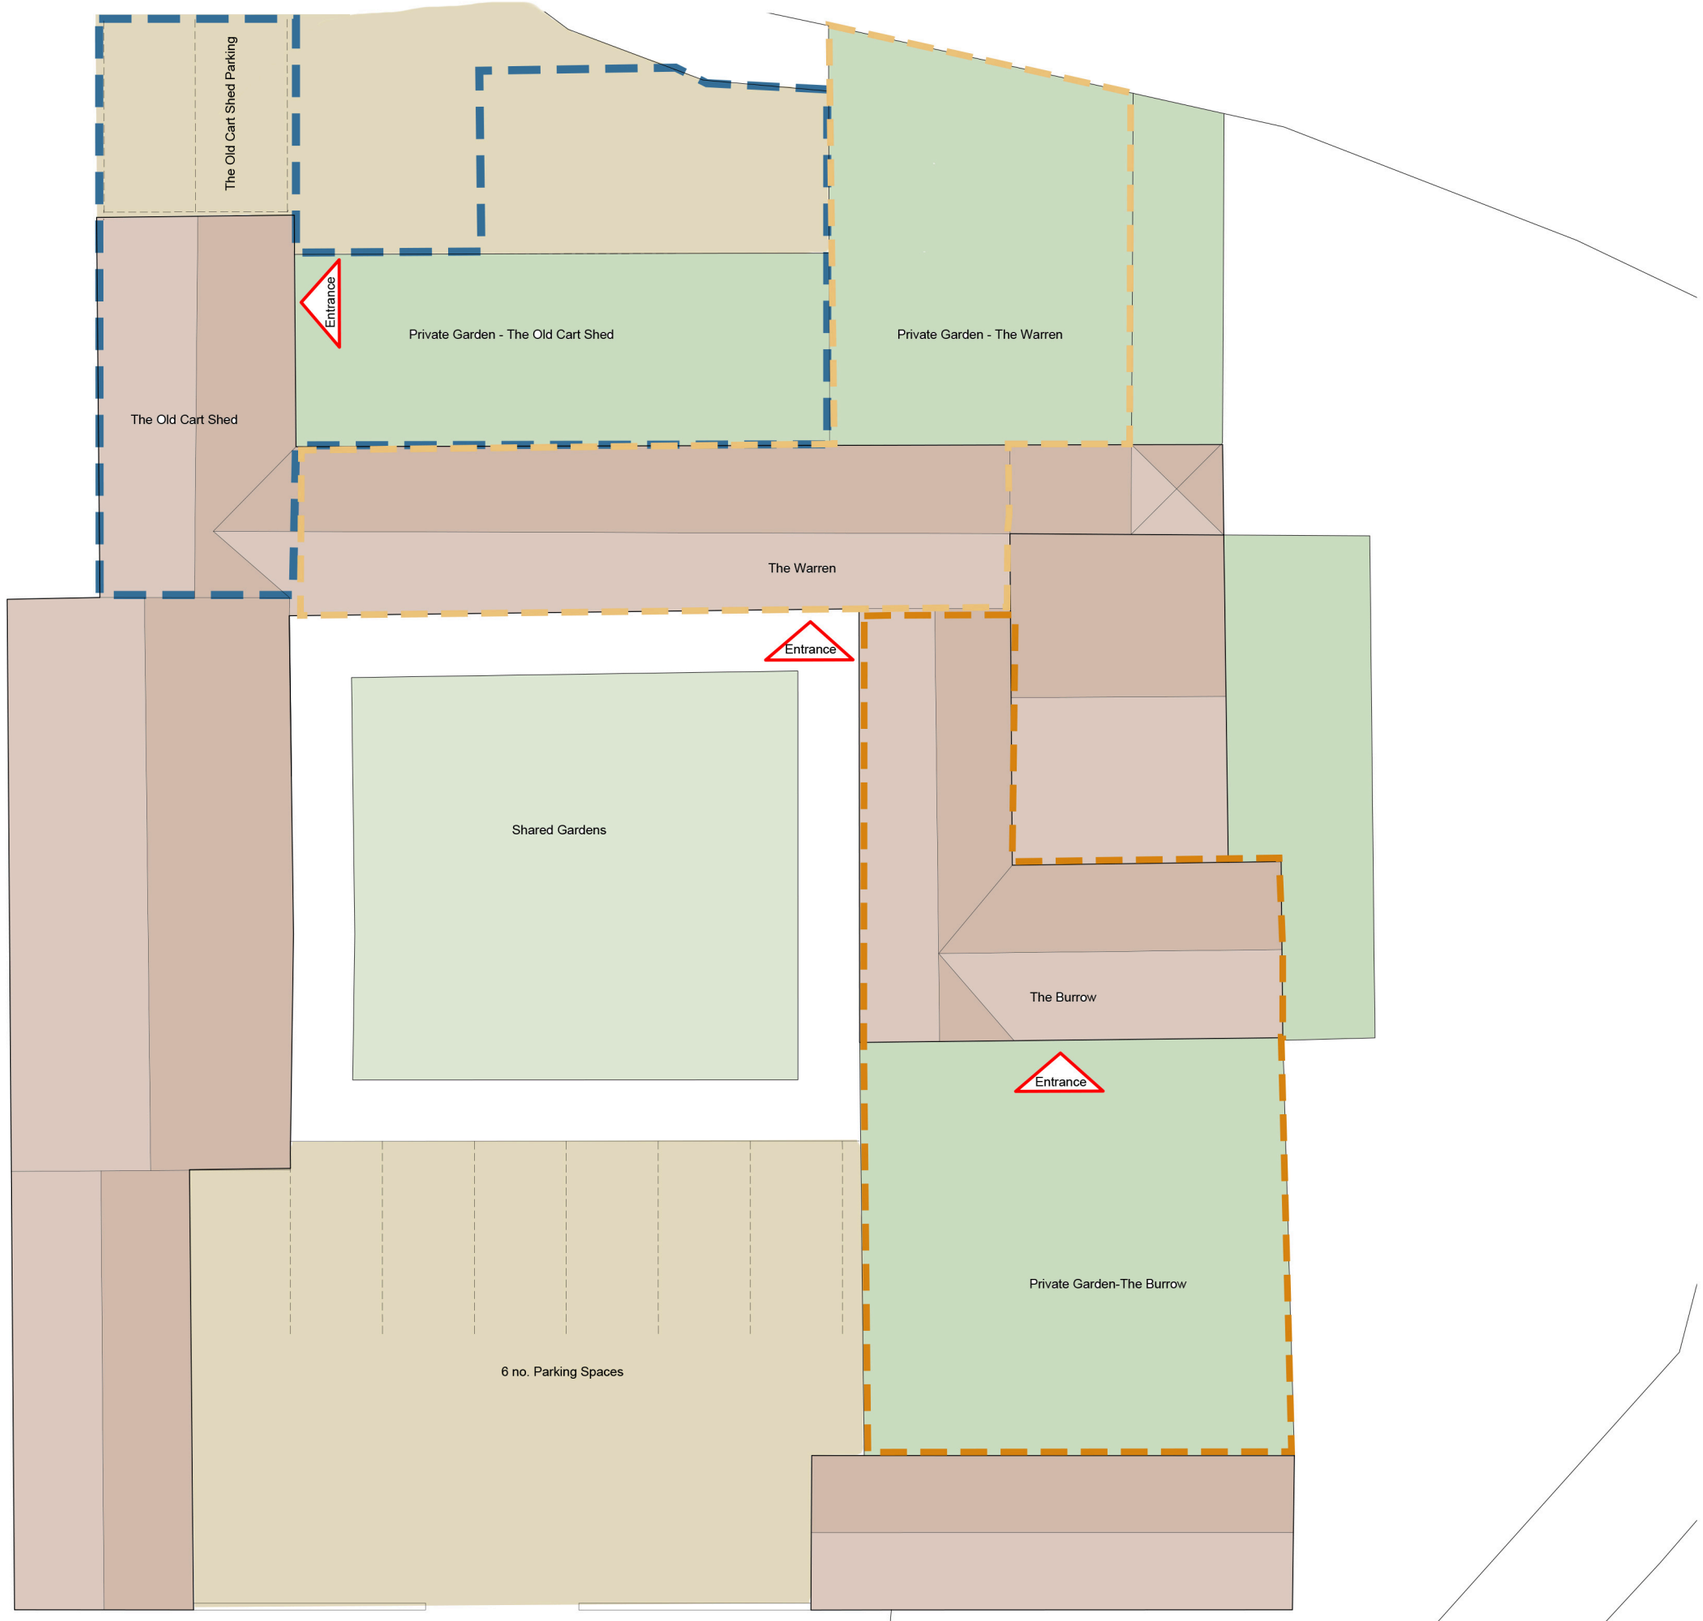


Scale Bar. 1:500

0 10 25 50

N

Proposed Site Plan
1:200

Project	Conygre Farm	Drawing	Proposed Site Plan	Status	Planning
		Scale	1:200 @ A3		
		Date	11-10-2023		
Client	Carter Jonas Limited	Drawn by	PD	Drawing Number	2210-SK07

iB Architects