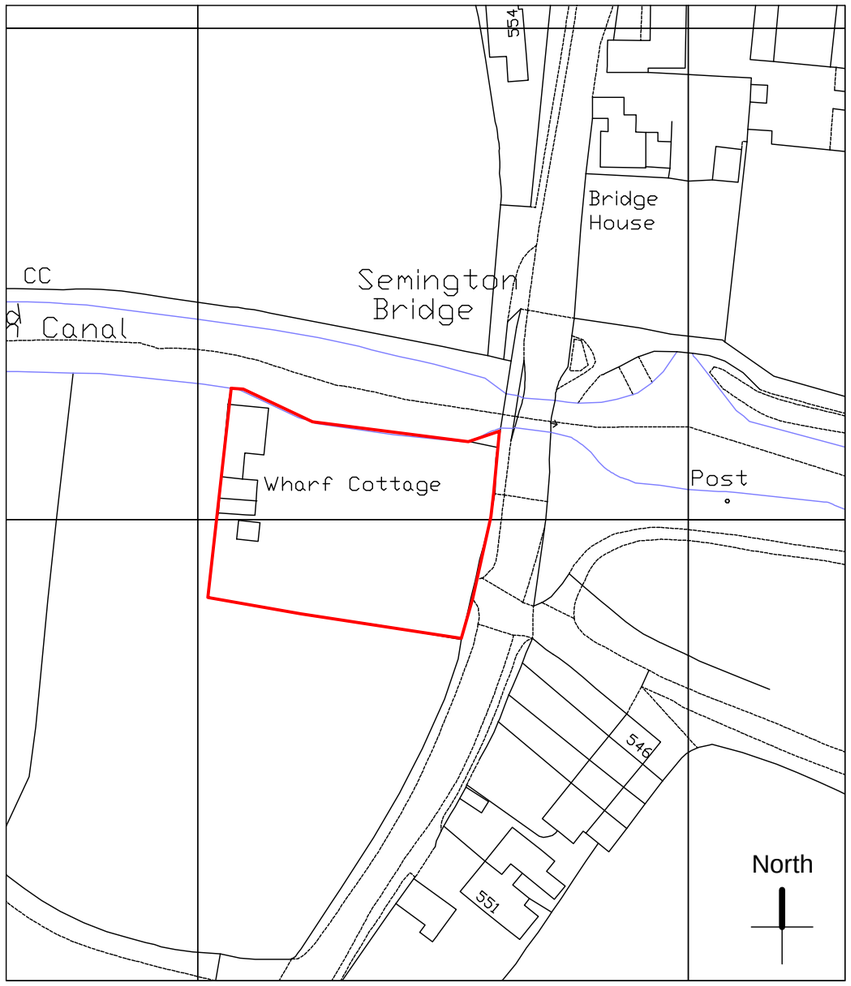

Existing Location Plan

20 0 20 40 60 80 100

Metres



Existing Site Plan

0 5 10 metres

Scale 1:250

North

Revision Notes	Notes	Client	Architect	Wharf Cottage, Semington
		Mr & Mrs G Roddy Brook Cottage 1 The High Street, Semington BA14 6JR	Abi McGillivray Architecture 7 Goose Street, Beckington Somerset BA11 6SS Tel: 01373 831585 / 07811438654 www.amarchitecture.co.uk	Drawing Title: Existing Location & Site Plan Scales: 1:1250 1:500 @ A3 Date: 29/08/2023 Job Number: 237 Drawing Number: 001 Revision: - Status: Planning