DRAWINGS BASED ON TOPOGRAPHY & SITE BOUNDARY LIMITS INFORMATION PROVIDED BY OTHERS, IF ONSITE DISCREPANCIES ARISE, BRING TO A HARLOW & SONS ATTETNTION IMMEDIATELY

IF IN DOUBT,ASK - DO NOT SCALE - CHECK ON SITE DIMENSIONS.
SITE DIMENSIONS TO BE CHECKED PRIOR TO START - DISCREPANCIES TO BE RAISED WITH A HARLOW & SON

All DIMENSIONS ARE TO STRUCTURAL ELEMENTS & NOT TO APPLIED FINISHES

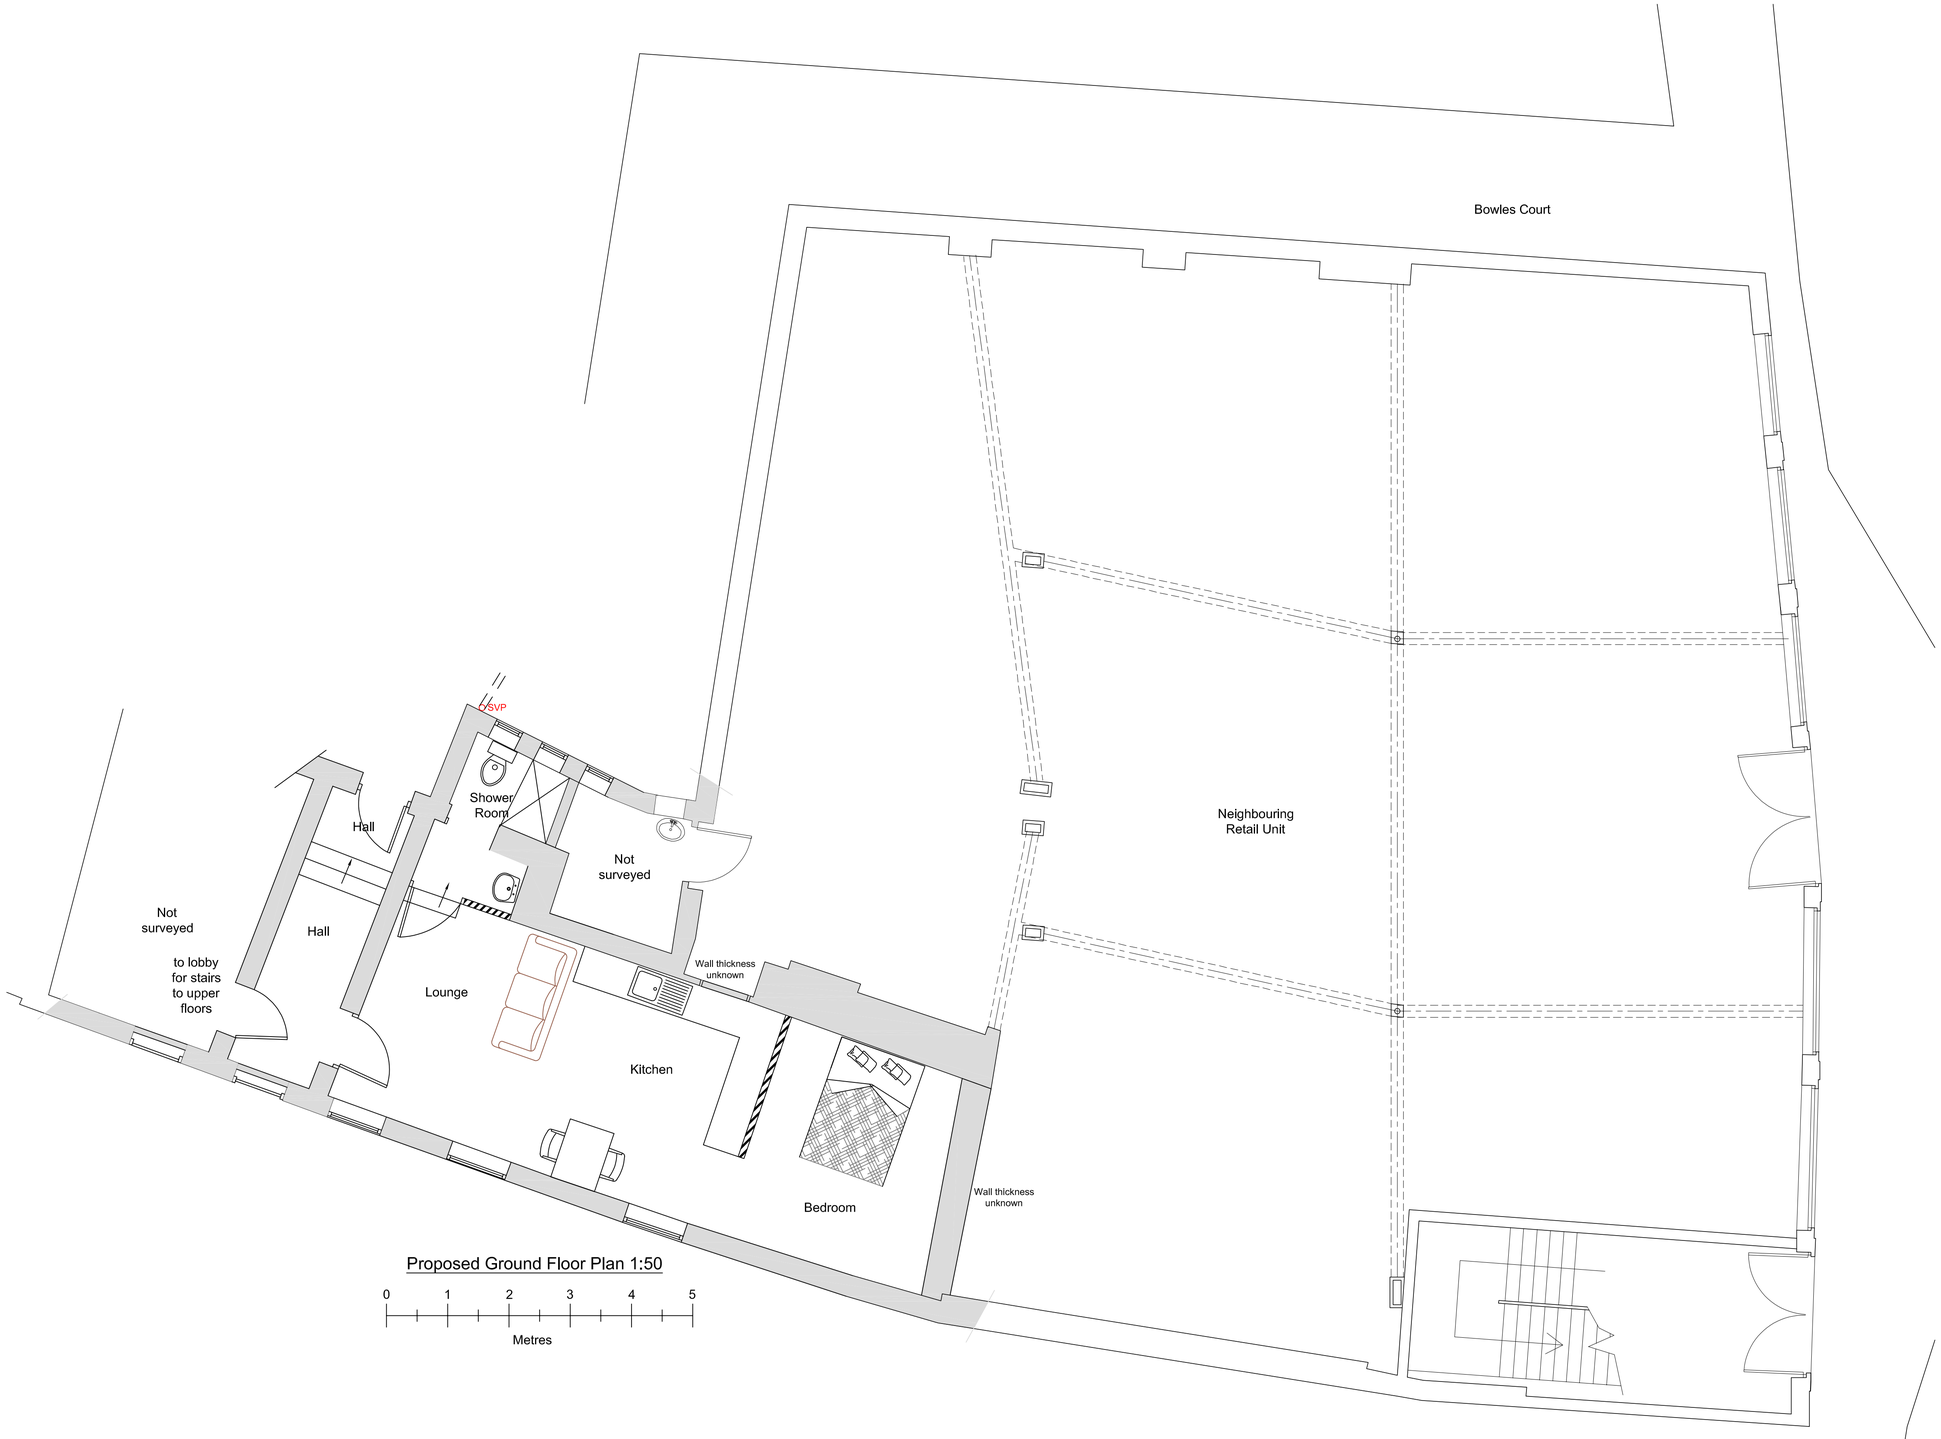

Proposed Ground Floor Plan 1:50

Drawn by	A Harlow & Son 01225 938329

Proposed Conversion of Shop into Dwelling at
46-47 Church Street
Trowbridge
Wiltshire
BA14 8DN

A1 Papersize

Scale	1:50	Drawing No AH2023/55
Date	25th Sept 2023	Sheet 3 of 4

This drawing cannot be copied or given to third parties without the written permission of A Harlow & Son