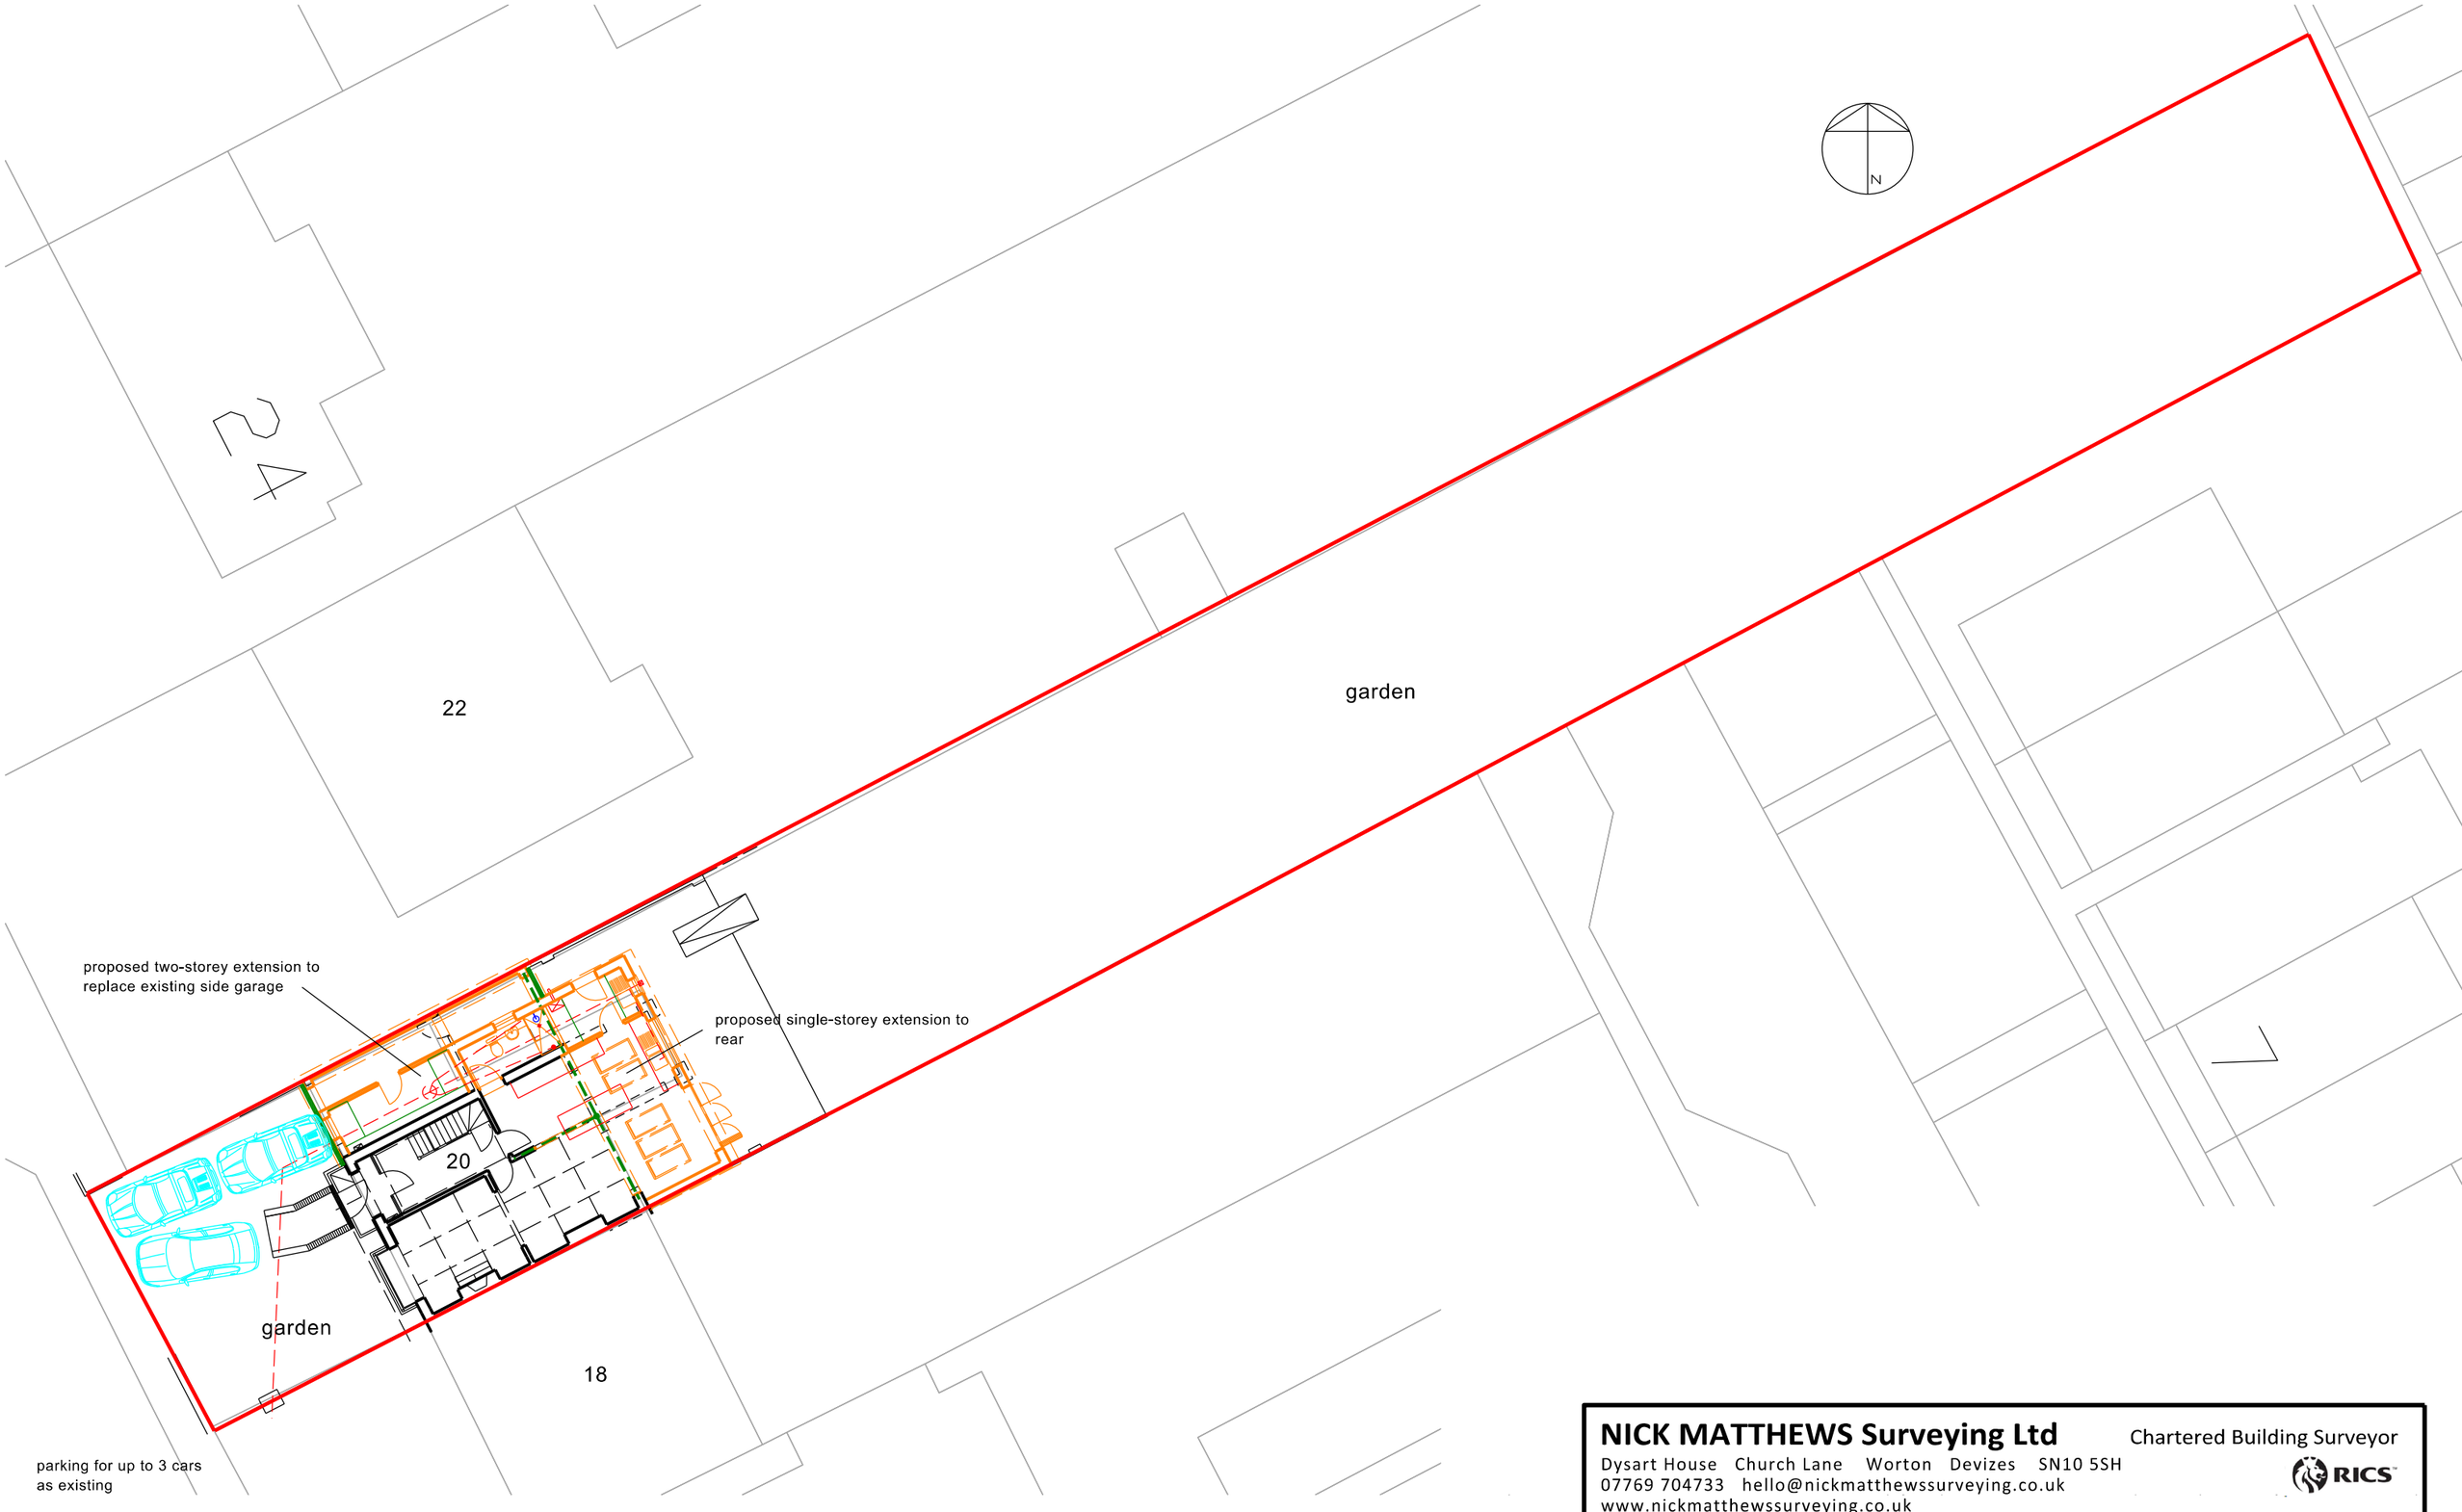


0 2 4 6 8 10 20m

Scale 1:200

NICK MATTHEWS Surveying Ltd Chartered Building Surveyor
Dysart House Church Lane Worton Devizes SN10 5SH
07769 704733 hello@nickmatthewssurveying.co.uk
www.nickmatthewssurveying.co.uk

Rev Date Details

20 LICKHILL ROAD CALNE SN11 9DE
Proposed side and rear extension for Alex and Sophie Heath
Proposed Site Plan
date May 2023 scale 1:200 drawn NM checked NM status planning

2310 Site

©