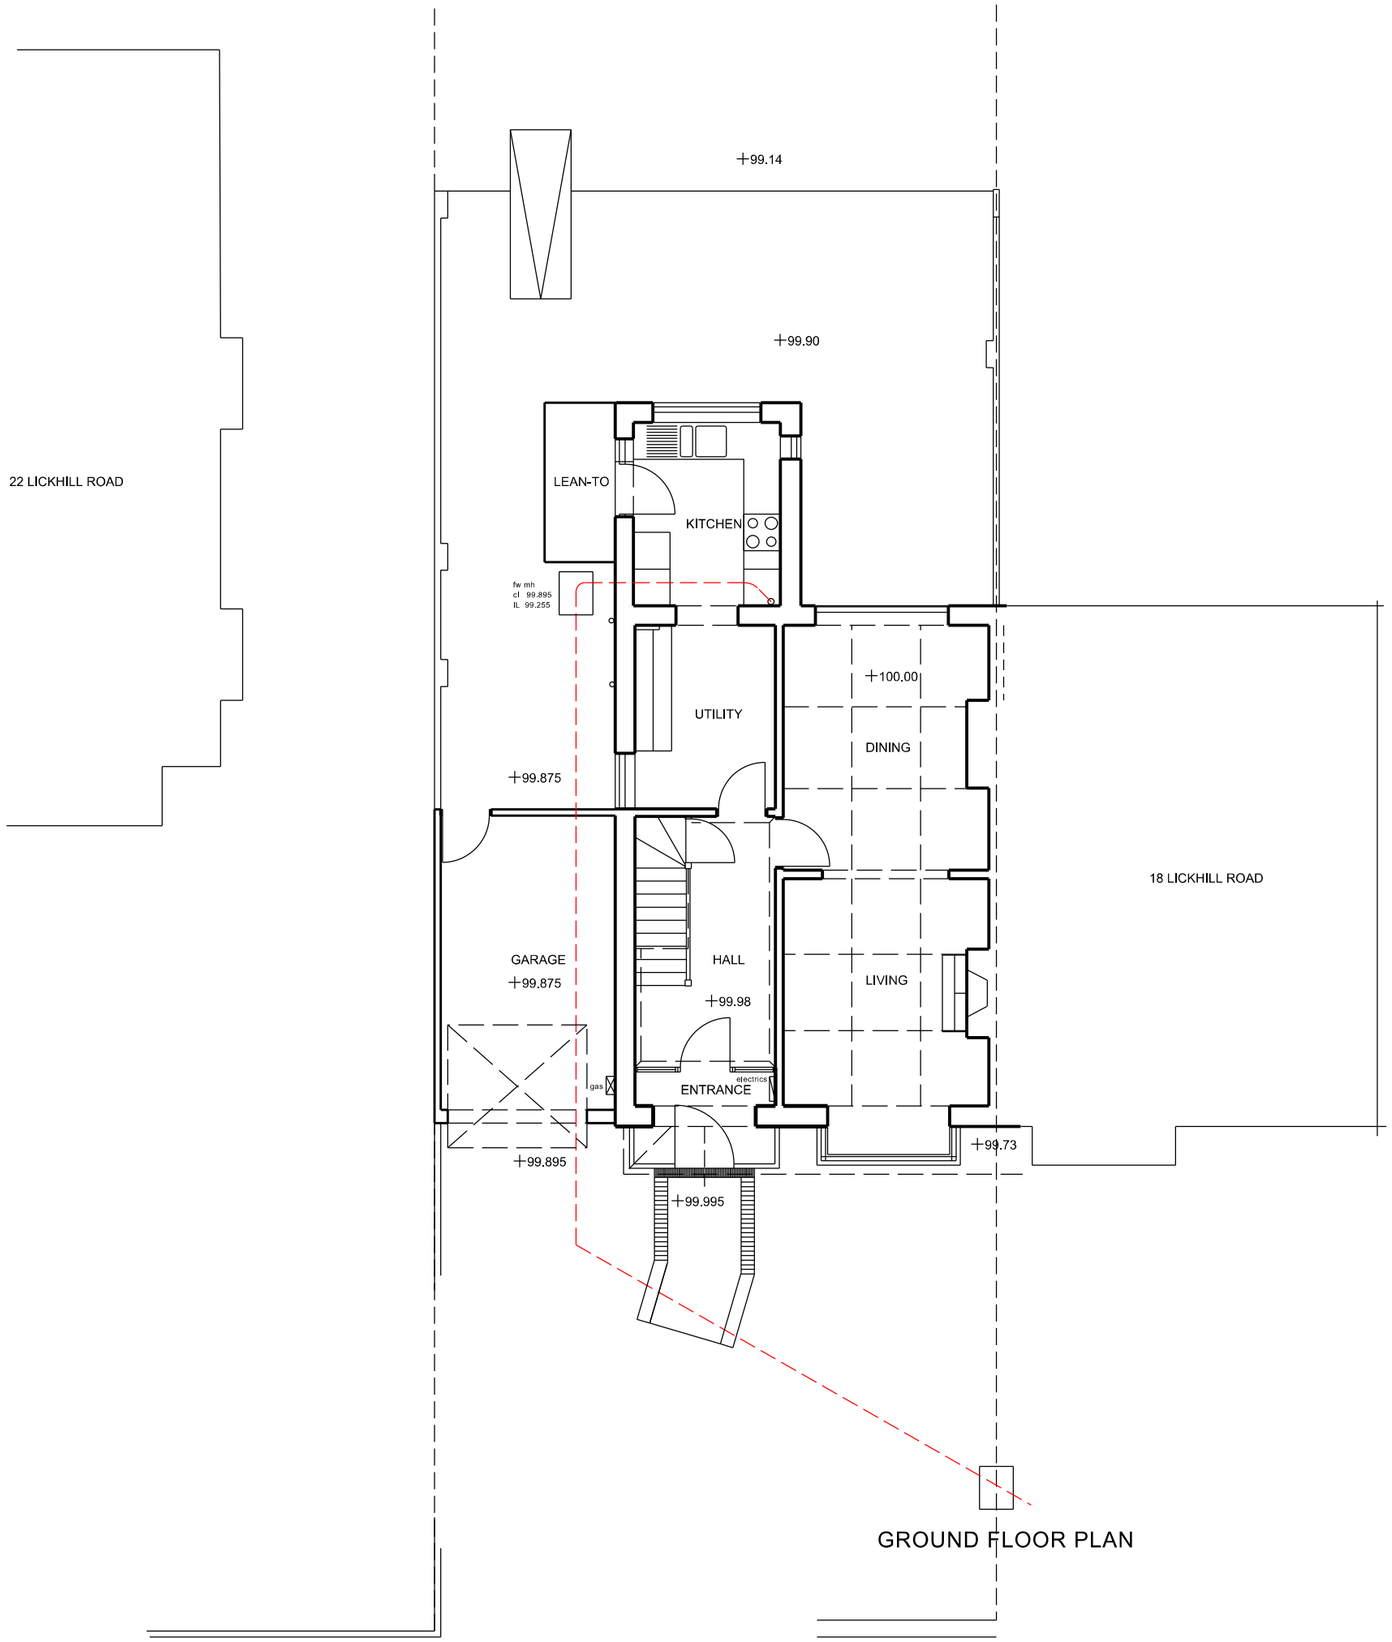


GROUND FLOOR PLAN

0 1 2 3 4 5 10m

Scale 1:100

NICK MATTHEWS Surveying Ltd Chartered Building Surveyor
Dysart House Church Lane Worton Devizes SN10 5SH
07769 704733 hello@nickmatthewssurveying.co.uk
www.nickmatthewssurveying.co.uk

Rev	Date	Details

20 LICKHILL ROAD CALNE SN11 9DE
Proposed side and rear extension for Alex and Sophie Heath
Existing Ground Floor Plan
date April 2023 scale 1:100 @ A3 drawn NM checked NM status survey

2310 S/01

©