

1 South Elevation
Scale: 1:100




2 West Elevation
Scale: 1:100




3 North Elevation
Scale: 1:100



4 East Elevation
Scale: 1:100

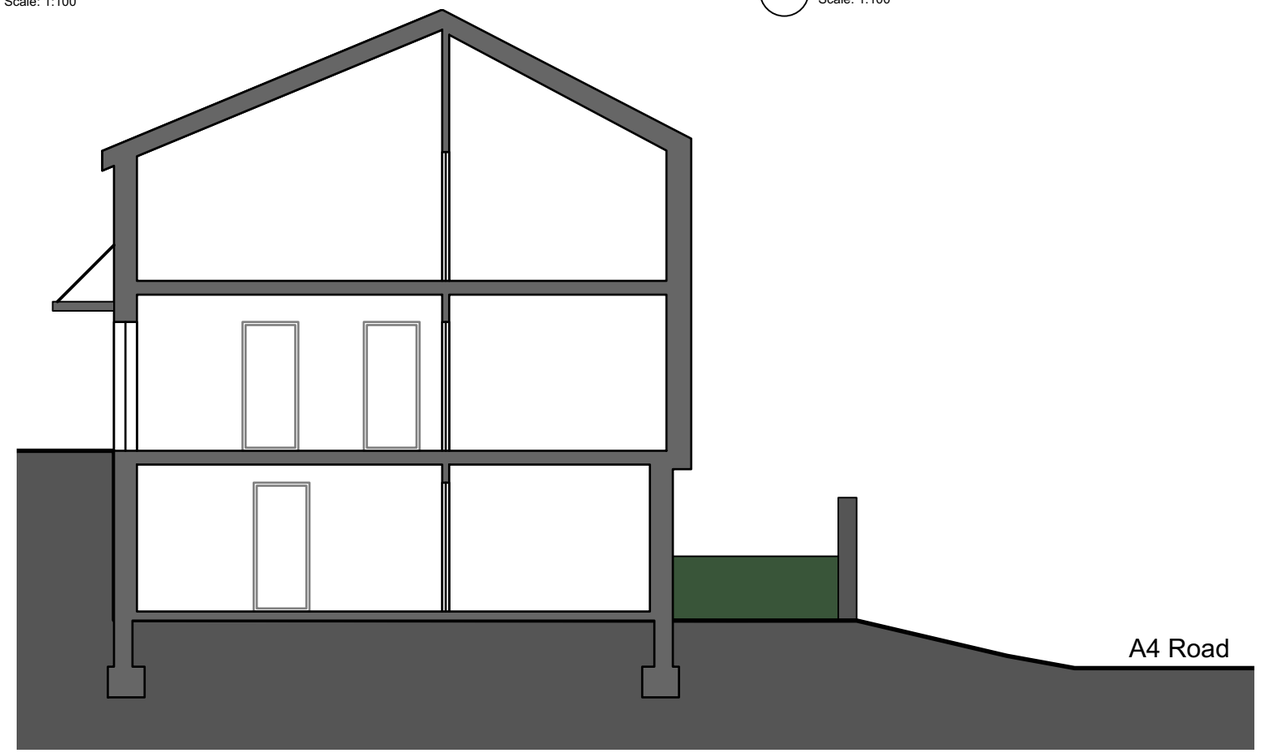

5 East Section
Scale: 1:100

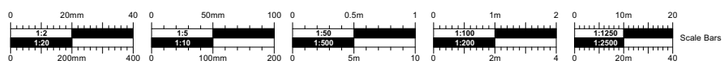

Materials Key:



Rough dressed stone wall and zinc standing seam



Rough dressed stone wall



Zinc standing seam



Timber cladding panels

PLANNING

No.	Date	Dr/Ch	Revision Notes

Project Title
Land @ Box
Project Client
Peter Appleby
Suitability
Code - Description
.

Sheet Scale: 1:100 @ A3
Date: 14/10/2022
Drawn By: TS
Reviewed By: PR

Copyright. Check all dimensions on site. Do not scale this drawing. This drawing is only to be used on the site for which designed.

Sheet No.
Project ID - Originator - Volume - Level - Type - Role - Number
2016-CMS-XX-XX-DR-A-PL16

Sheet Title
4 Bed Unit Elevations

Rev

26 Martingate, Corsham, Wiltshire, SN13 0HL, Web: www.cms-group.co, Tel: 01249 701333

CMS Architects