
© THIS DRAWING IS THE COPYRIGHT OF MICHAEL LYONS ARCHITECTURE AND MUST NOT BE COPIED, USED OR DISCLOSED WITHOUT PRIOR PERMISSION.


MATERIALS:
Walls:
Roof:
Windows:
Doors:
Rainwater:

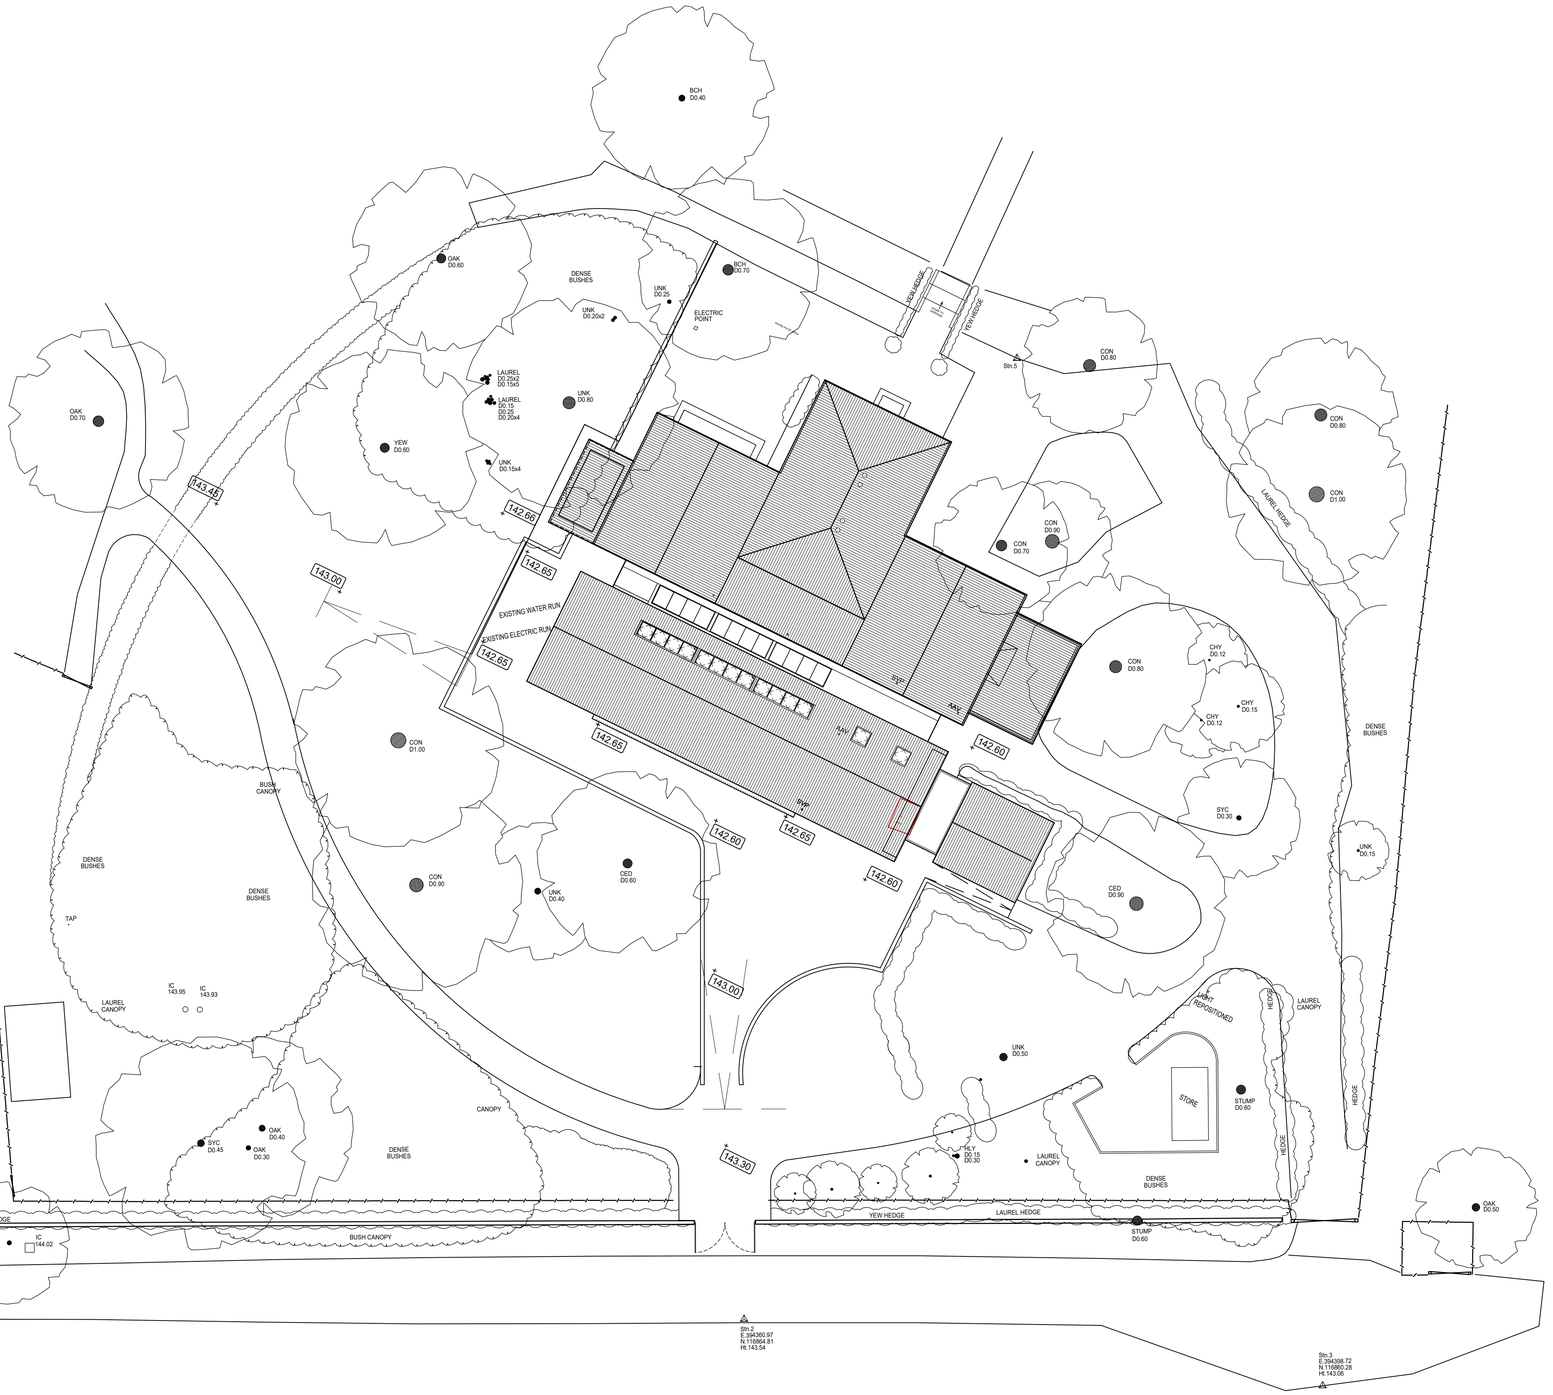

Proposed Site Plan

SCALE IN METRES [1:100 @ A1 & 1:200 @ A3]

0 5 10

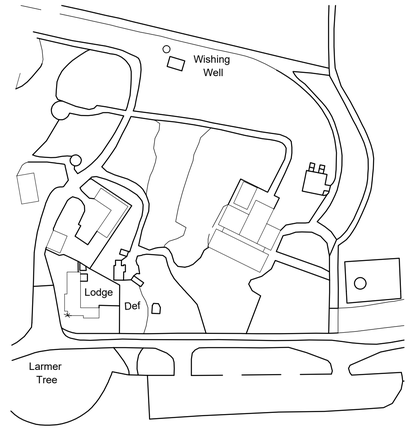

Site Location Plan
1:1250 @ A1

Revisions

Michael Lyons Architecture
1 Manor Farm Barns
Burcombe Lane, Burcombe
Salisbury, SP2 0EJ
Tel: 01722 743186
info@mlarchitecture.co.uk

Project:
Lamer Tree Pavilion Extensions
Tollard Royal
Salisbury

Drawing:
Proposed Site Location & Block Plan

Drawing No: **617/P.02**

Scale: 1:200 @ A1
1:400 @ A3

Origination Date: March 2023

Drawn by: EC
Issued by:
Approved by:

☒ For Approval ☐ For Comment
☐ For Information ☐ Tender
☐ Construction ☐ As Built