
© THIS DRAWING IS THE COPYRIGHT OF MICHAEL LYONS ARCHITECTURE AND MUST NOT BE COPIED, USED OR DISCLOSED WITHOUT PRIOR PERMISSION.

MATERIALS:
Walls:
Roof:
Windows:
Doors:
Rainwater:

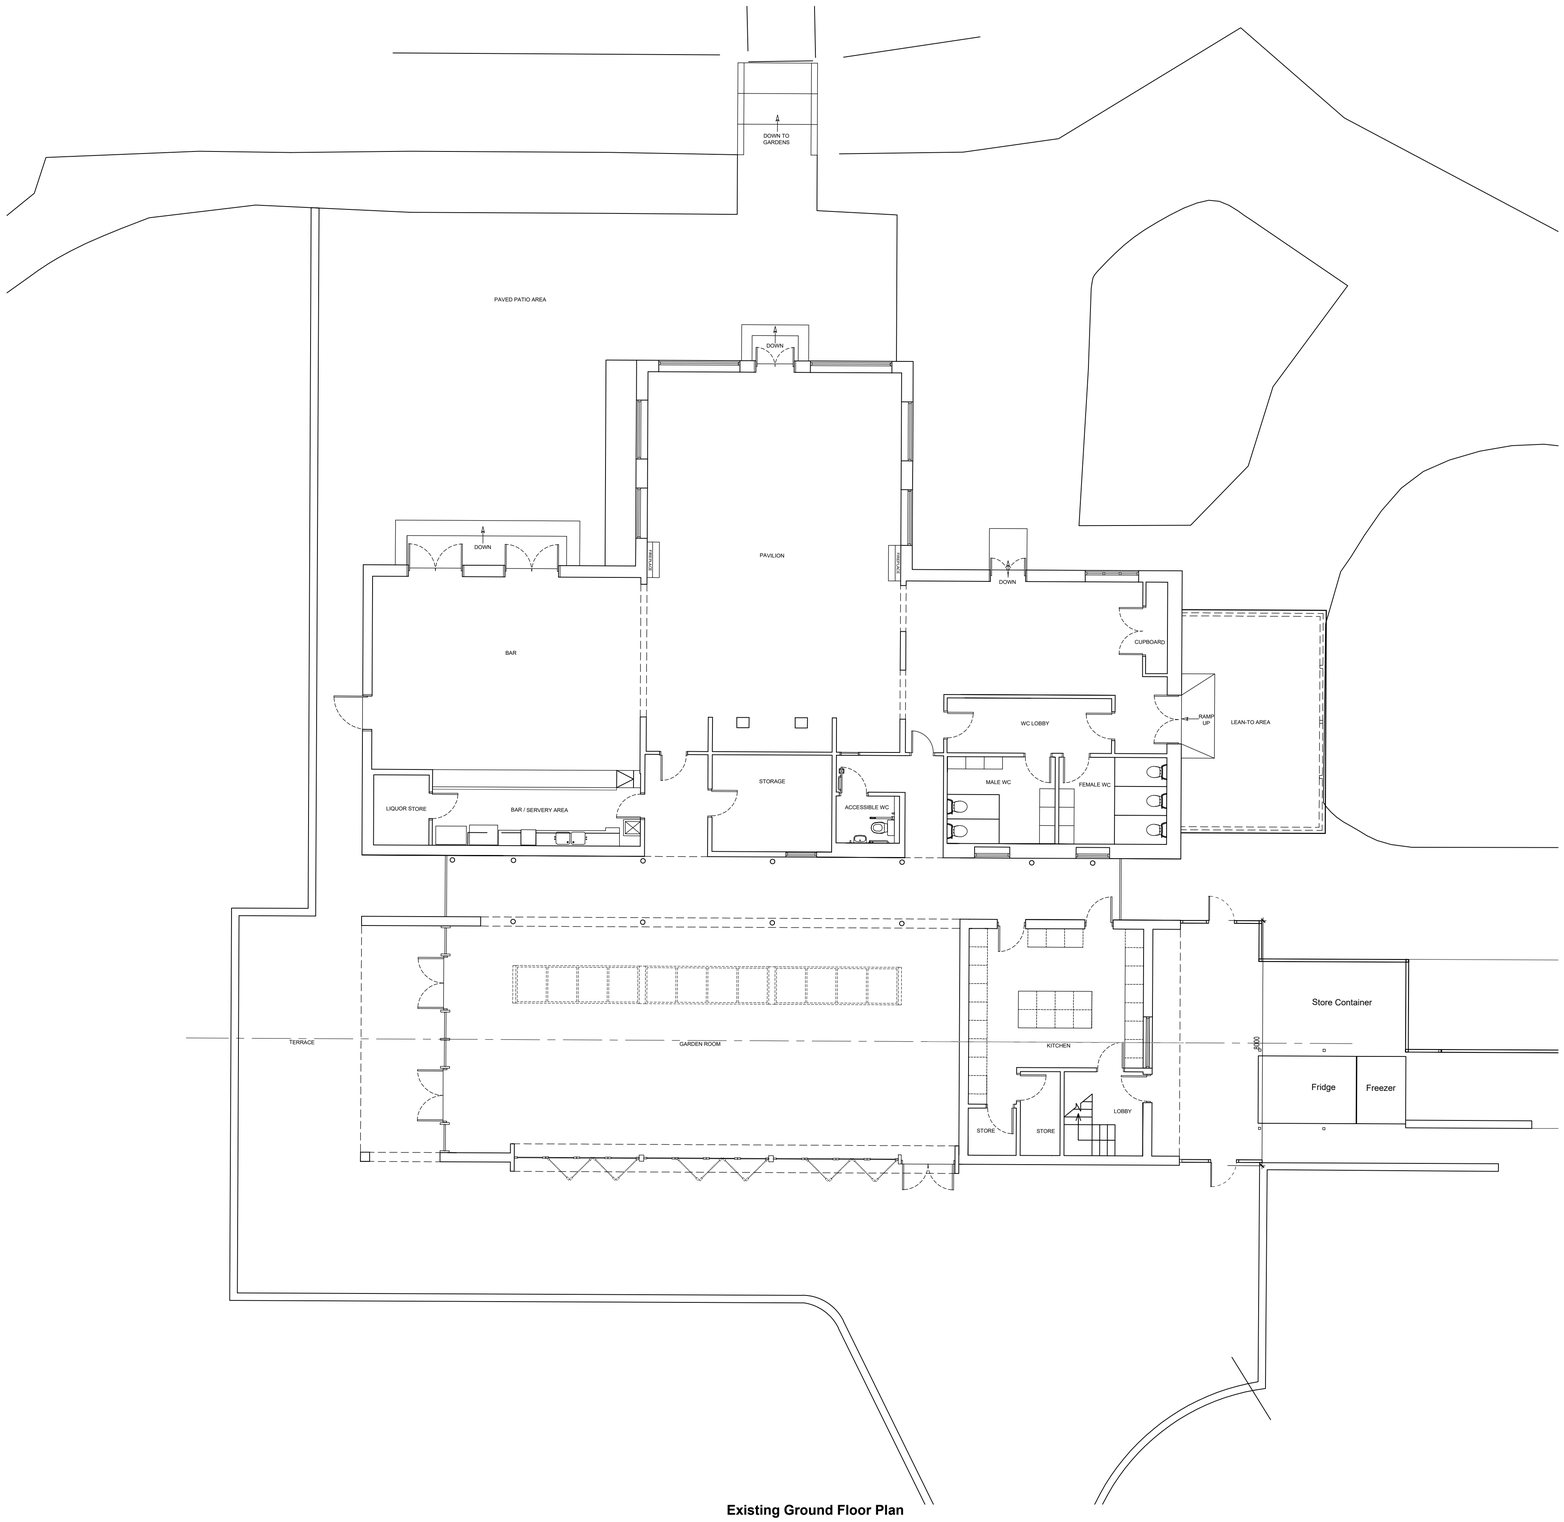

Existing Ground Floor Plan

SCALE IN METRES [1:100 @ A1 & 1:200 @ A3]

0 5 10

Revisions

Michael Lyons Architecture
1 Manor Farm Barns
Burcombe Lane, Burcombe
Salisbury, SP2 0EJ
Tel: 01722 743186
info@mlarchitecture.co.uk

Project:
Lamer Tree Pavilion Extensions
Tollard Royal
Salisbury

Drawing:
Exising Ground Floor Plan

Drawing No: **617/P.03**

Scale: 1:100 @ A1
1:200 @ A3

Origination Date: March 2023

Drawn by: EC
Issued by:
Approved by:

- [x] For Approval
- [ ] For Information
- [ ] Construction
- [ ] For Comment
- [ ] Tender
- [ ] As Built