
© THIS DRAWING IS THE COPYRIGHT OF MICHAEL LYONS ARCHITECTURE AND MUST NOT BE COPIED, USED OR DISCLOSED WITHOUT PRIOR PERMISSION.

MATERIALS:
Walls:
Roof:
Windows:
Doors:
Rainwater:

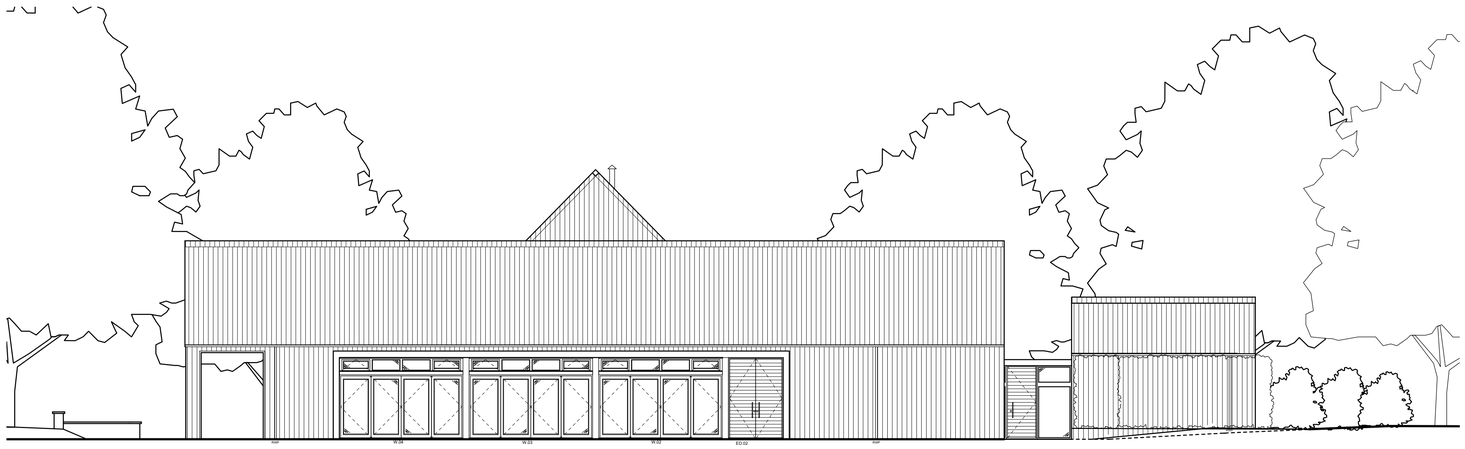

**Proposed South West Elevation**



**Proposed North West Elevation**

SCALE IN METRES [1:100 @ A1 & 1:200 @ A3]

0 5 10

**Revisions**

Michael Lyons Architecture
1 Manor Farm Barns
Burcombe Lane, Burcombe
Salisbury, SP2 0EJ
Tel: 01722 743186
info@mlarchitecture.co.uk

Project:
Lamer Tree Pavilion Extensions
Tollard Royal
Salisbury

Drawing:
Proposed Extension
Proposed SW & NW Elevations

Drawing No: **617/P.10**

Scale: 1:100 @ A1
1:200 @ A3

Origination Date: March 2023

Drawn by: EC
Issued by:
Approved by:

☒ For Approval ☐ For Comment
☐ For Information ☐ Tender
☐ Construction ☐ As Built