

Rev	Drn	Date	Description
-	-	-	-

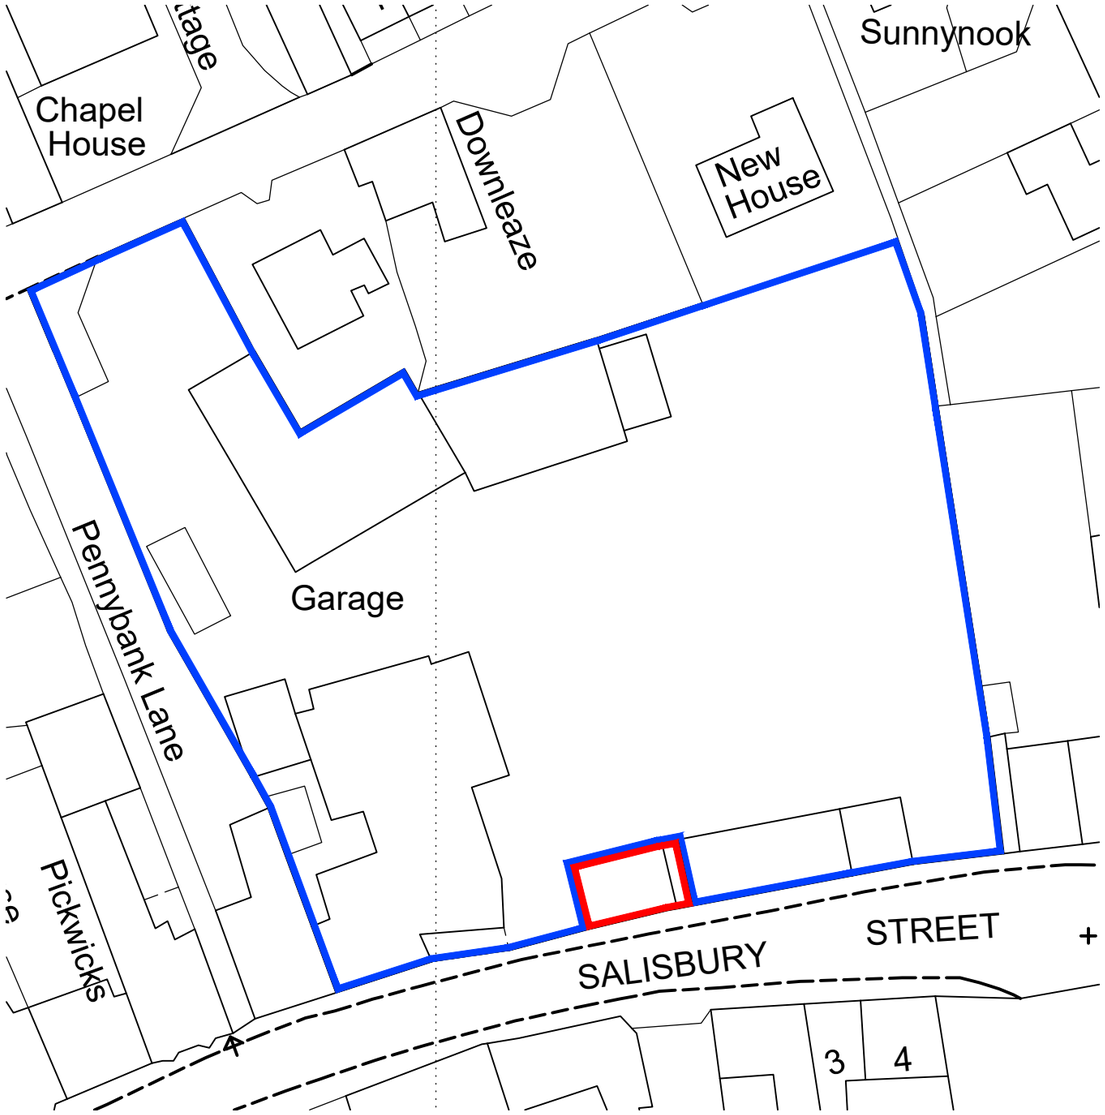

Site Plan
Scale 1:500 at A3

METRES
0 10 20 30 40 50

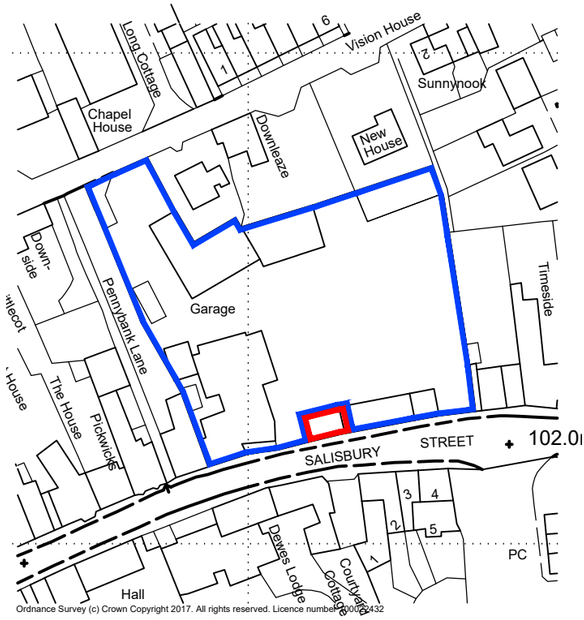

Site Location Plan
Scale 1:1250 at A3

METRES
0 25 50 75 100

N

BRIMBLE LEA

Chartered Architects
Planning Consultants & Surveyors

Wessex House, High Street, Gillingham, Dorset SP8 4AG
Telephone (01747) 823232

PROJECT
F J Chalke Ltd,
Salisbury Street,
Mere,
BA12 6HE.

DRAWING
Site & Location Plan

SCALE As Shown @ A3

DRAWING ORIGINATOR DWR

DRAWING No. 21040 - 5

REVISION D

DATE 23.11.21