

Rev	Drn	Date	Description
-	-	-	-




South East Elevation 1:100

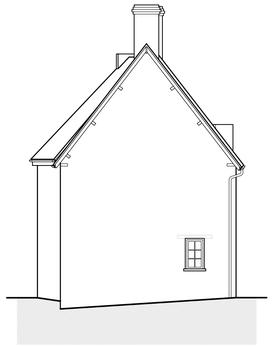


North East Elevation 1:100

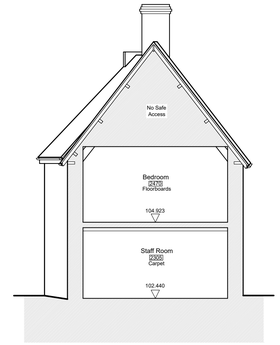


Section A - A 1:100

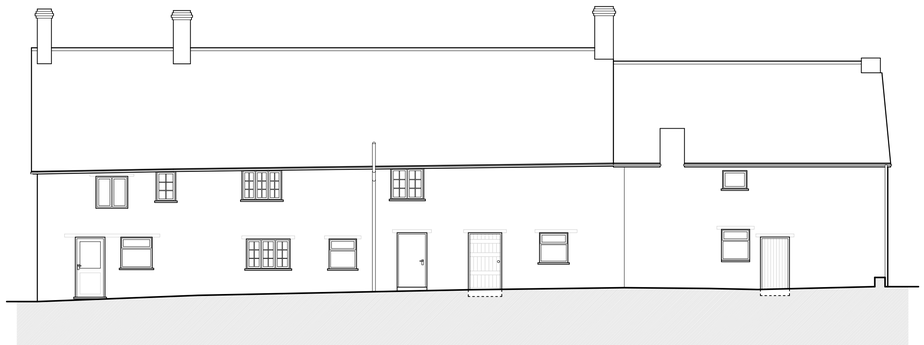


North West Elevation 1:100

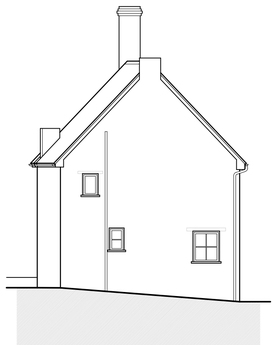


South West Elevation 1:100

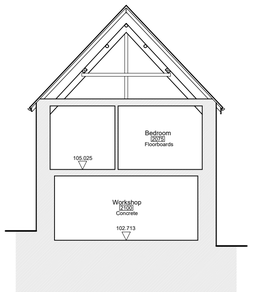


Section B - B 1:100

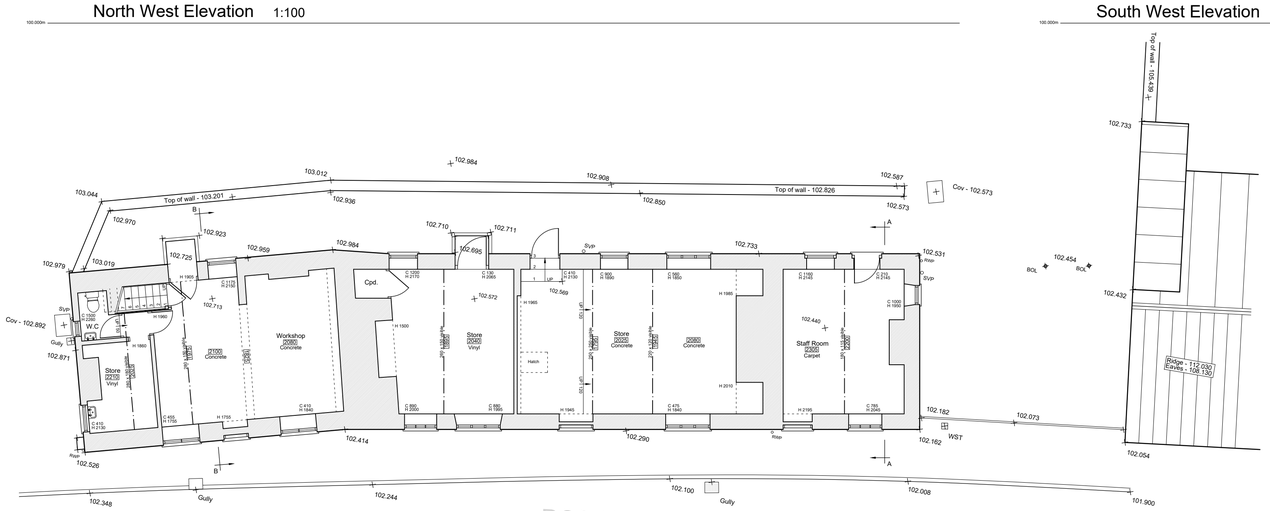


Ground Floor Plan 1:100

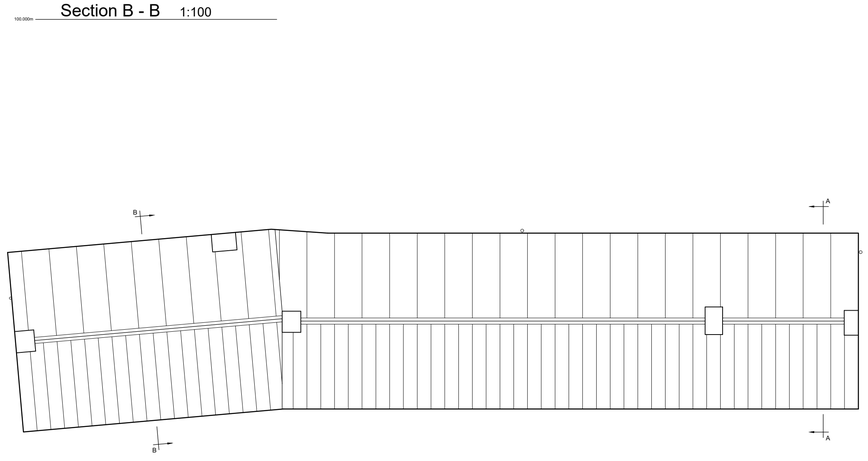

Roof Plan 1:100

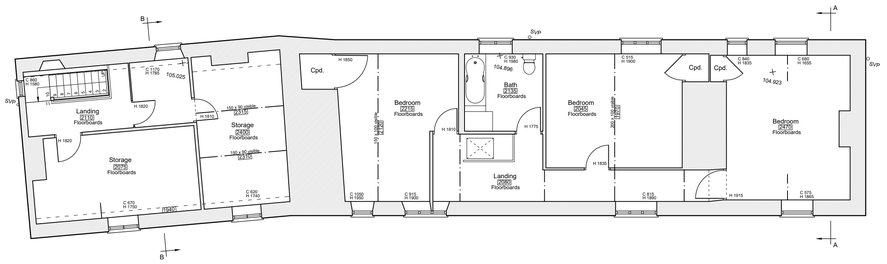

First Floor Plan 1:100

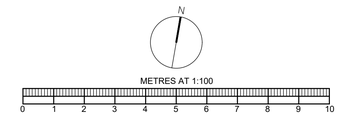

BRIMBLE LEA

Chartered Architects
Planning Consultants & Surveyors

Wessex House, High Street, Gillingham, Dorset SP8 4AG
Telephone (01747) 823232

PROJECT
F J Chalke Ltd,
Salisbury Street,
Mere,
BA12 6HE.

DRAWING
Existing Plans,
Elevations and Sections.

SCALE 1:100 @ A1

DRAWING ORIGINATOR RR

DATE 02.04.2021

DRAWING No. 21040 - 1

REVISION A