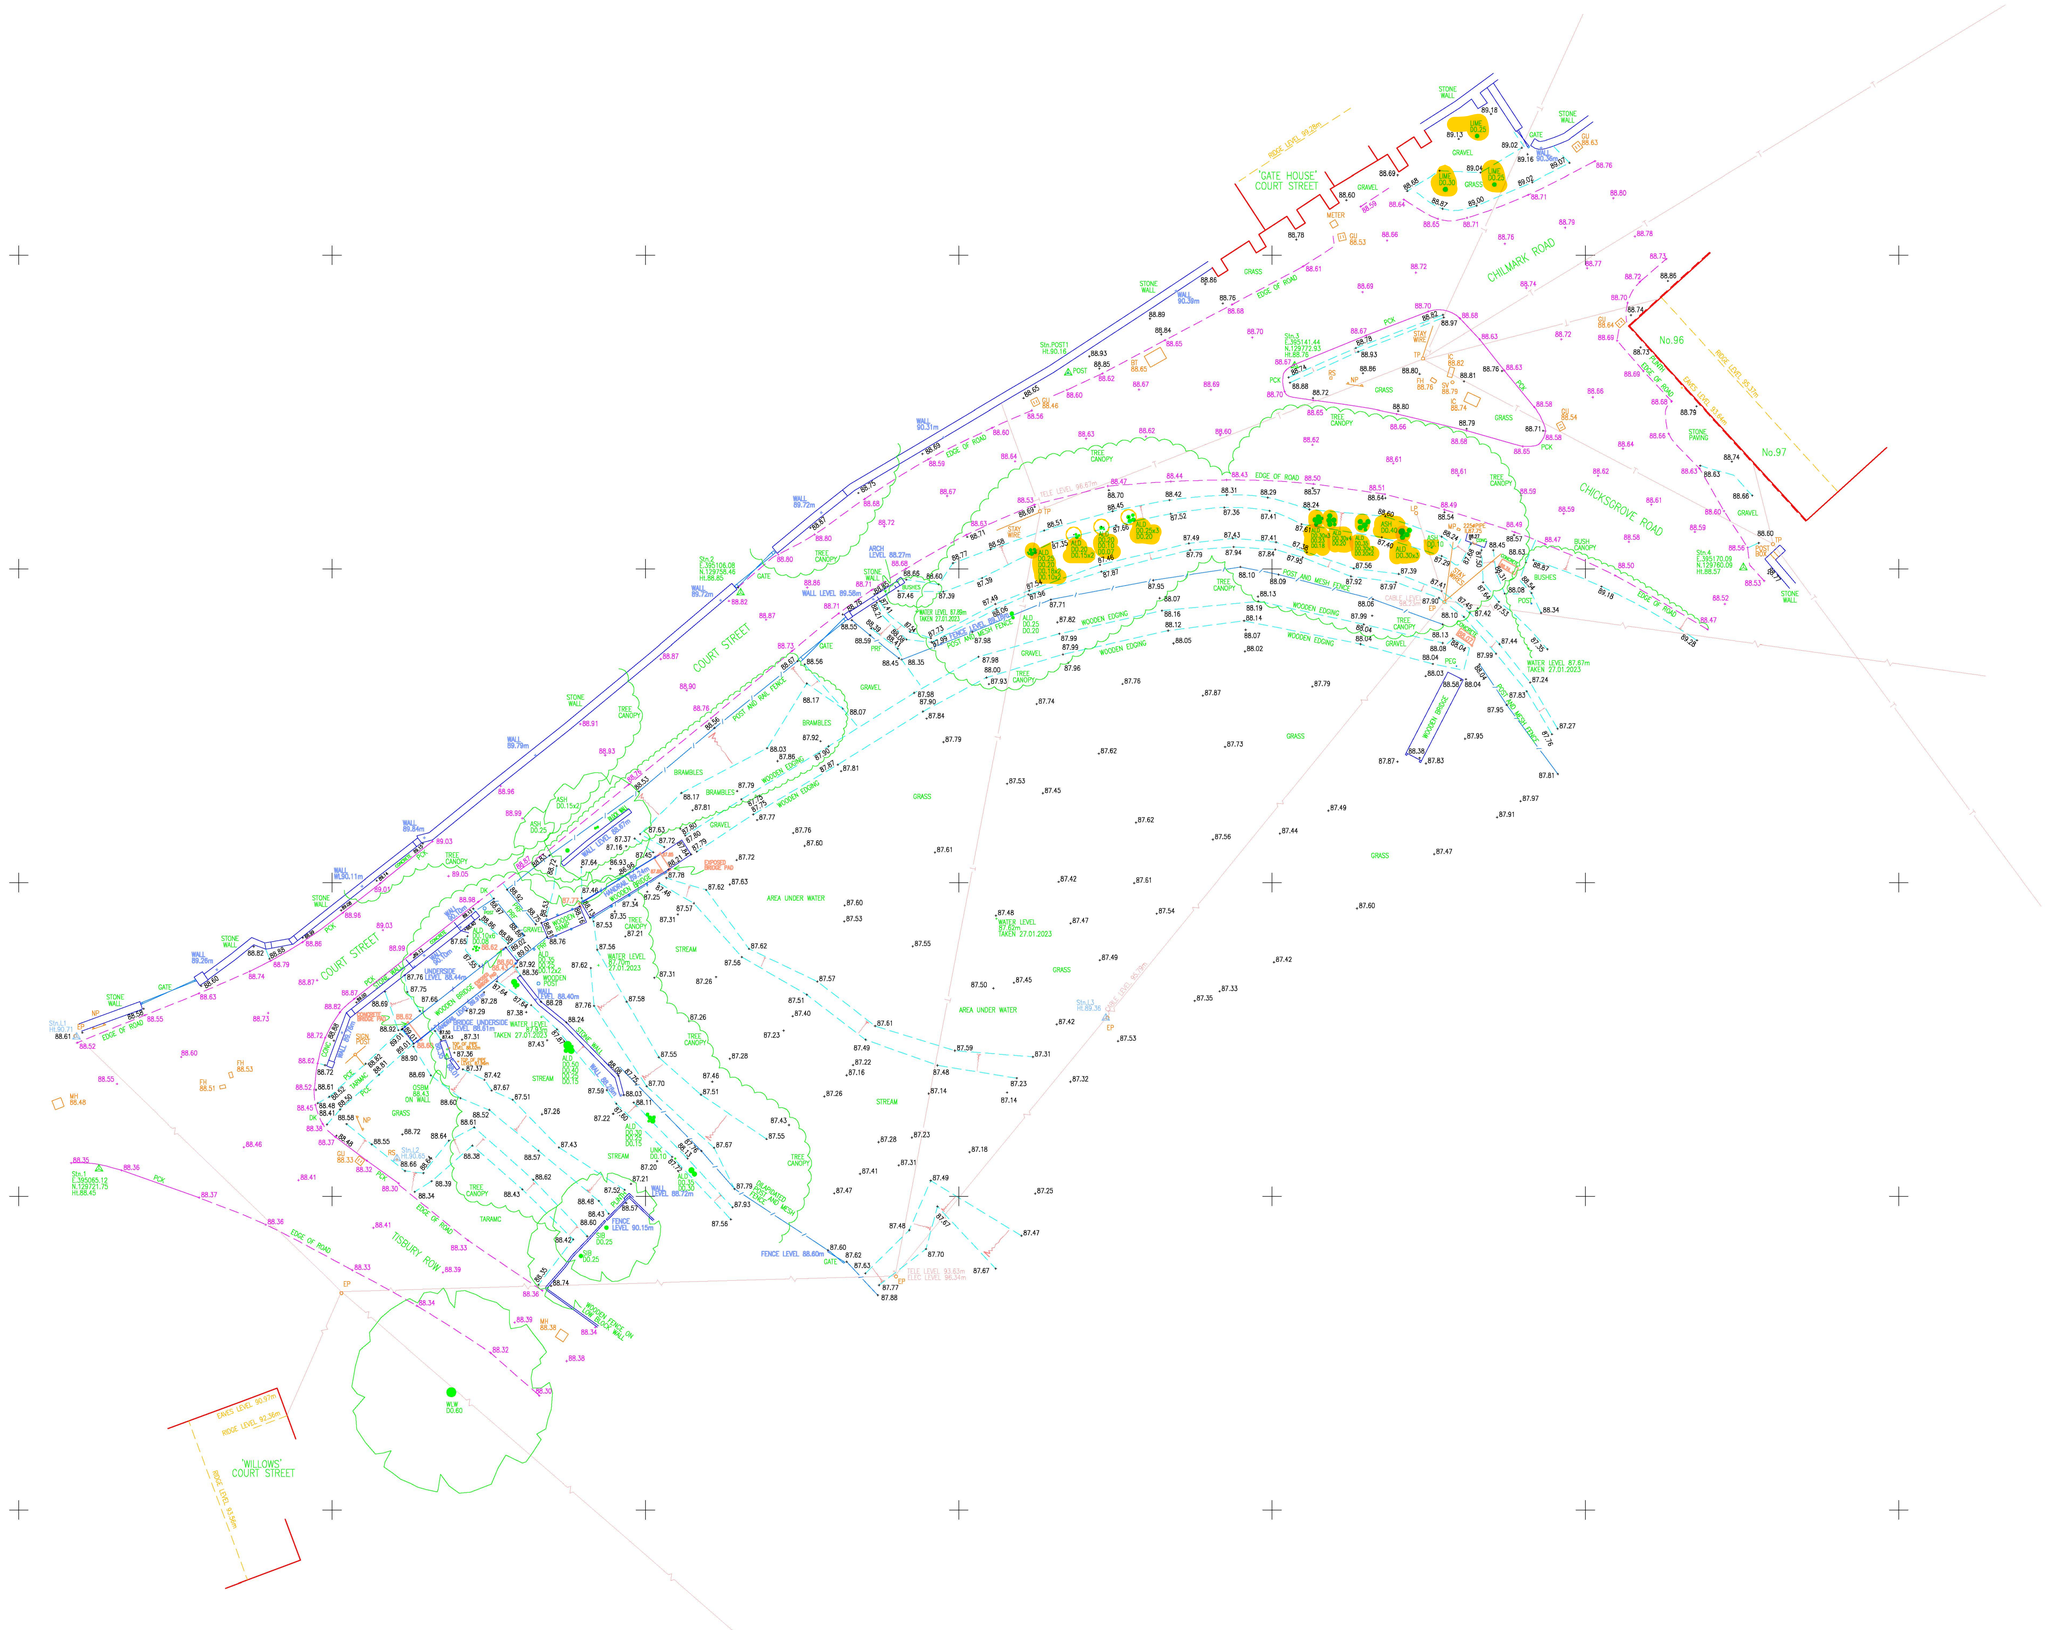

LEGEND

GENERAL

B	BOLLARD
BB	BELISHA BEACON
BH	BOREHOLE
BS	BUS STOP
CONC	CONCRETE
CPS	CONCRETE PAVING SLABS
DK	DROP KERB
FB	FLOWER BED
FP	FLAG POLE
GP	GATE POST
LB	LETTER BOX
NP	ROAD NAME PLATE
PCE	PRE-CAST CONCRETE EDGING
PCK	PRE-CAST CONCRETE KERBS
PM	PARKING METER
RS	ROAD SIGN
SP	SIGN POST
SWCP	SURFACE WATER CATCHPIT
TCB	TELEPHONE CALL BOX
TH	TRIAL HOLE
TL	TRAFFIC LIGHT
VENT	VENT PIPE
WL	WATER LEVEL
WT	WATER TROUGH

SURVEY

AOD	ABOVE ORDNANCE DATUM
OSBM	O.S. BENCHMARK
TBM	TEMPORARY BENCHMARK
STN	SURVEY STATION

SERVICES

AV	AIR VALVE
BT	BRITISH TELECOM COVER
BTB	BRITISH TELECOM JUNC. BOX
CATV	CABLE TELEVISION COVER
ECB	ELECTRICITY CONTROL BOX
ELCP	ELECTRICITY CABLE PIT
EP	ELECTRICITY POLE
ERC	EARTH ROD COVER
FH	FIRE HYDRANT
GU	GULLEY
GV	GAS VALVE
IC	INSPECTION COVER
LH	LAMP HOLE
LP	LAMP POST
MH	MANHOLE
MP	MARKER POST
PF	PEDDING EYE
SV	SLUICE VALVE/COCK
TAP	WATER TAP/STANDPIPE
TP	TELEGRAPH POLE
WM	WATER METER
WMSV	WATER METER/STOP VALVE
WO	WASH OUT

SYMBOLS

GATE

STILE

TELEPHONE CABLE

ELECTRICITY CABLE

TREES

ACR	ACER
ALD	ALDER
BCH	BEECH
BCHY	BIRD CHERRY
CED	CEDAR
CHY	CHERRY
CON	CONIFER
CYP	CYPRESS
EUC	EUCALYPTUS
FMPL	FIELD MAPLE
FRT	FRUIT
HAW	HAWTHORN
HCH	HORSE CHESTNUT
HLY	HOLLY
HOAK	HOLM OAK
LAB	LABURNAM
LAR	LARCH
LIM	LIME
LOC	LOCUST
LRL	LAUREL
MIM	MIMOSA
MPL	MAPLE
PNE	PINE
POP	POPLAR
RWN	ROWAN
SCH	SWEET CHESTNUT
SIB	SILVER BIRCH
SPR	SPRUCE
STR	STRAWBERRY
SYC	SYCAMORE
WLW	WILLOW
UNK/SPU	SPECIES UNKNOWN

Species — eg OAK
Dia x — D0.2
No of trunks — x3

BUILDINGS

C	CILL HEIGHT
CL	CEILING LEVEL
DP	DOWNPIPE
DPC	DAMP PROOF COURSE
EL	EAVES LEVEL
FL	FLOOR LEVEL
FRL	FLAT ROOF LEVEL
H	HEAD HEIGHT
RL	RIDGE LEVEL
RWP	RAINWATER DOWNPIPE
STP	SOIL STACK PIPE

FENCES & BOUNDARY

BWF	BARBED WIRE FENCE
CBF	CLOSE BOARDED FENCE
CIF	CORRUGATED IRON FENCE
CLF	CHAIN LINK FENCE
CPF	CHESTNUT PALING FENCE
CWF	CHICKEN WIRE FENCE
GP	GATE POST
IRF	IRON RAILING FENCE
PMF	POST & MESH FENCE
PRF	POST & RAIL FENCE
PWF	POST & WIRE FENCE
TRF	TRELLIS FENCE
WMF	WIRE MESH FENCE
WPF	WOODEN PANEL FENCE

Notes:

1. This drawing is produced in accordance with R.I.C.S "Terms and Conditions of Contract for Land Surveying Services" 3rd Edition 2009.

2. This drawing is confidential to the Client and his professional advisers and under no circumstances may it be passed on or reproduced in whole or in part without the express permission of Dorset Land Surveying.

3. This drawing may not be relied upon by third parties for any use whatsoever.

4. Dorset Land Surveying shall accept no liability for any use of this drawing for any purpose other than that for which it was prepared or provided.

5. Tree species named on this plan are for general information only and should be confirmed by a taxonomist prior to any design.

Coordinate System:
Site grid is a Scale Factor 1, derivative of Ordnance Survey National Grid

project
Court Street
Tisbury

client
Fowler Fortescue

drawing title
Topographical Survey

Copyright 2023 ©

Dorset Land Surveying
Land Surveyors
Setting Out Engineers
Civil Engineering Design
Measured Building Surveys
Elevations and Street Scenes
Expert Witness Reports
GPS Surveys
Monitoring

'Rosemary Cottage'
419 Wimborne Road East
Ferndown, Dorset BH22 9LZ

T. (01202) 896481
F. (01202) 896343
office@dorsetland.co.uk

scale	1:200	paper size	A1
drawn by	MT/JP	date	31st Jan 2023
checked	MT/JP	grid	OSGB36(see note)
datum	Newlyn Datum via OSGM15		
drawing number	7985	revision	