

THIS DRAWING IS COPYRIGHT
Contractor must take site sizes

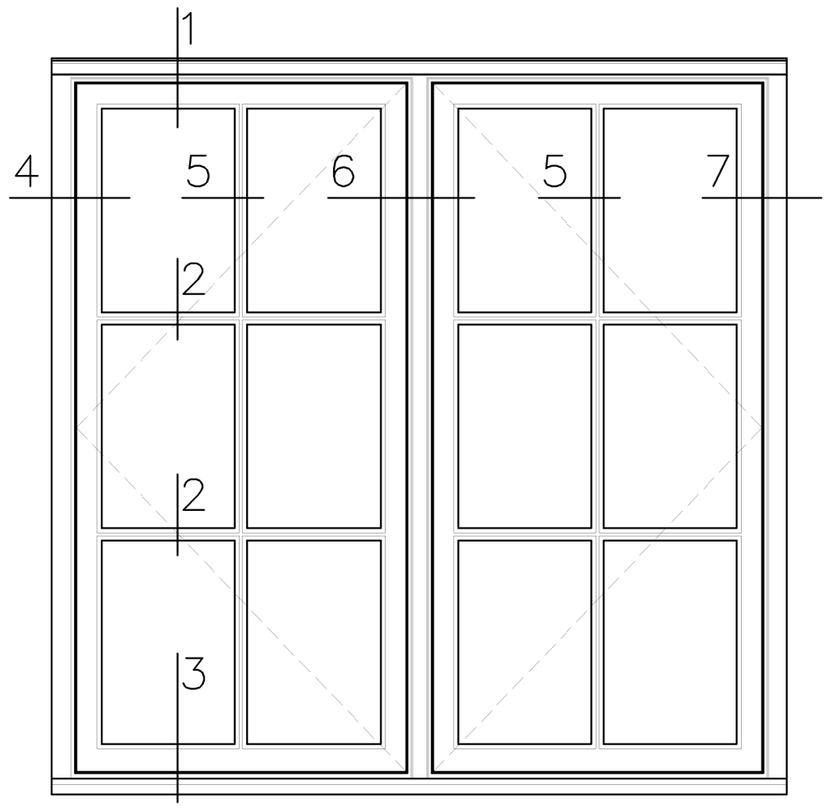

WG3, WF4 & WF5
EXTERNAL ELEVATION
SCALE 1:10

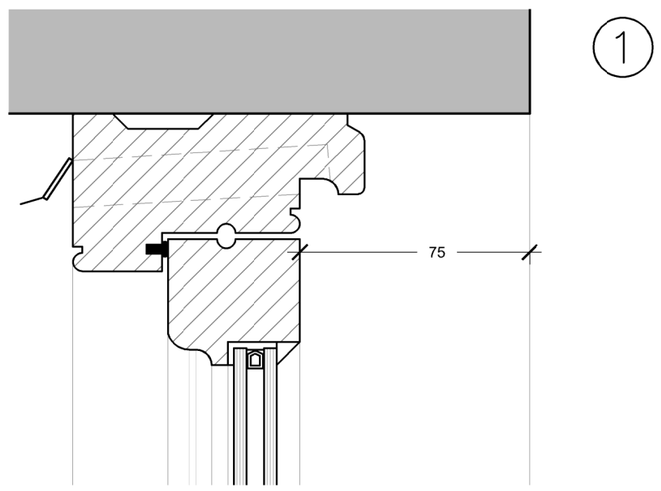


PROPOSED
VERTICAL SECTIONS
SCALE 1:2

NOTES

GENERAL
Windows and Frames to be painted softwood
Sills to be painted hardwood
Glazing to be 14mm slimlite double glazing
Casement Ironmongery to include steel hinges, handles and stays.
Trickle Vents provided
Window boards to be softwood

WG3, WF4 & WF5
Windows to be pair of openable casements

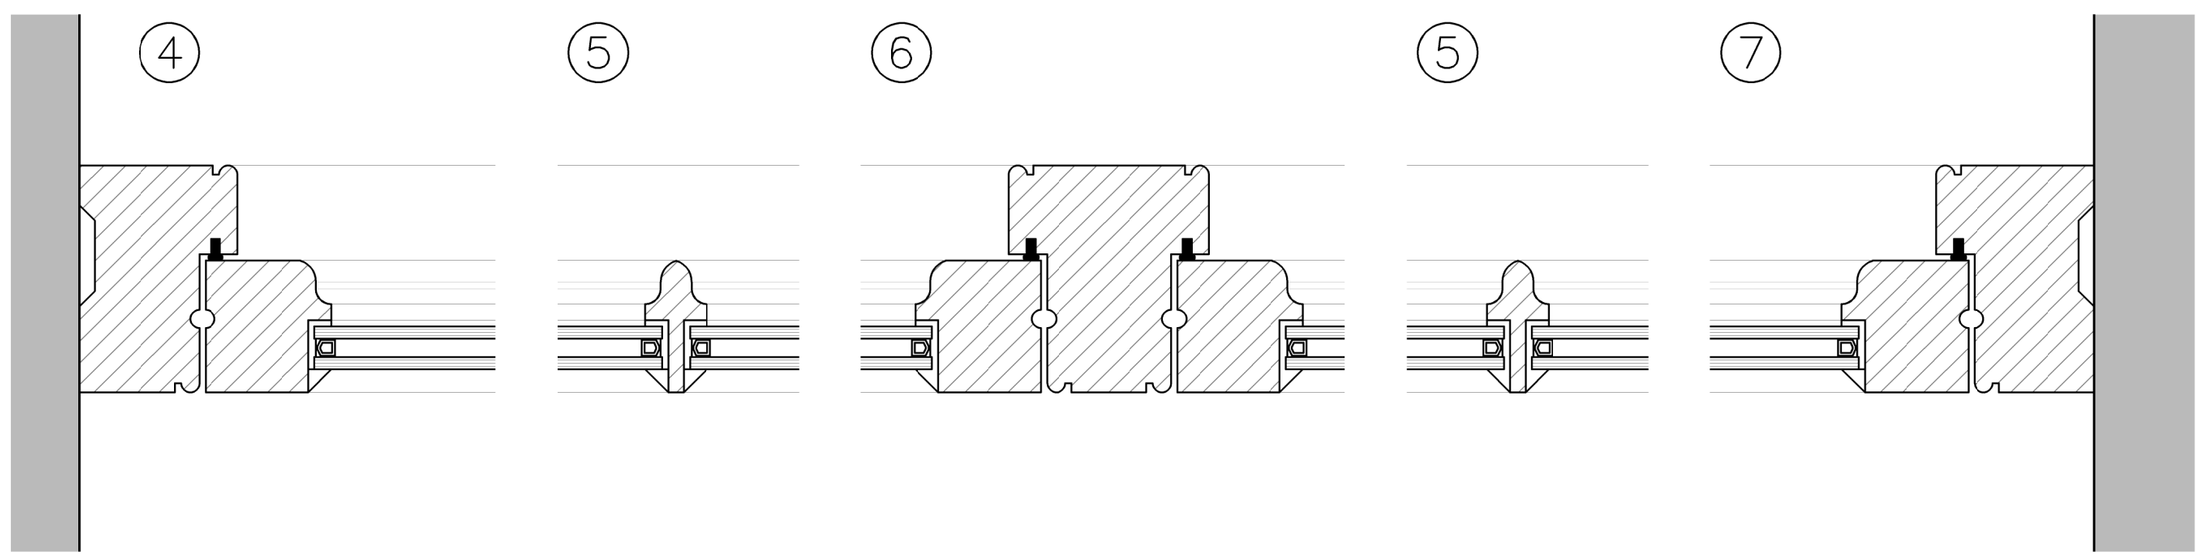

PROPOSED
HORIZONTAL SECTIONS
SCALE 1:2

0 0.02m 0.06m 0.1m
Scale bar (1:2)

0 0.2m 0.4m 0.6m
Scale bar (1:10)

Rev.	Date		Init

CLIENT
MR T SIMS,
7 SILVER STREET,
TROWBRIDGE

PROJECT
PARTIAL CONVERSION OF
RETAIL TO RESIDENTIAL

DRAWING
WINDOW DETAILS
PROPOSED WINDOWS
WG3, WF4 & WF5

DRAWN:	Date:	Scale:
ALK	29/08/2023	as stated @ A2

Drawing number: **3920-12** Rev.

DOLMAN
ARCHITECTURAL DESIGNERS BUILDING SURVEYORS
COST CONSULTANTS CDM PRINCIPAL DESIGNERS
Sussex House
Bath Road
Devizes
Wiltshire SN10 2AF
Tel: 01380 729456
Web: www.dolmansurveyors.co.uk
Email: info@dolmansurveyors.co.uk