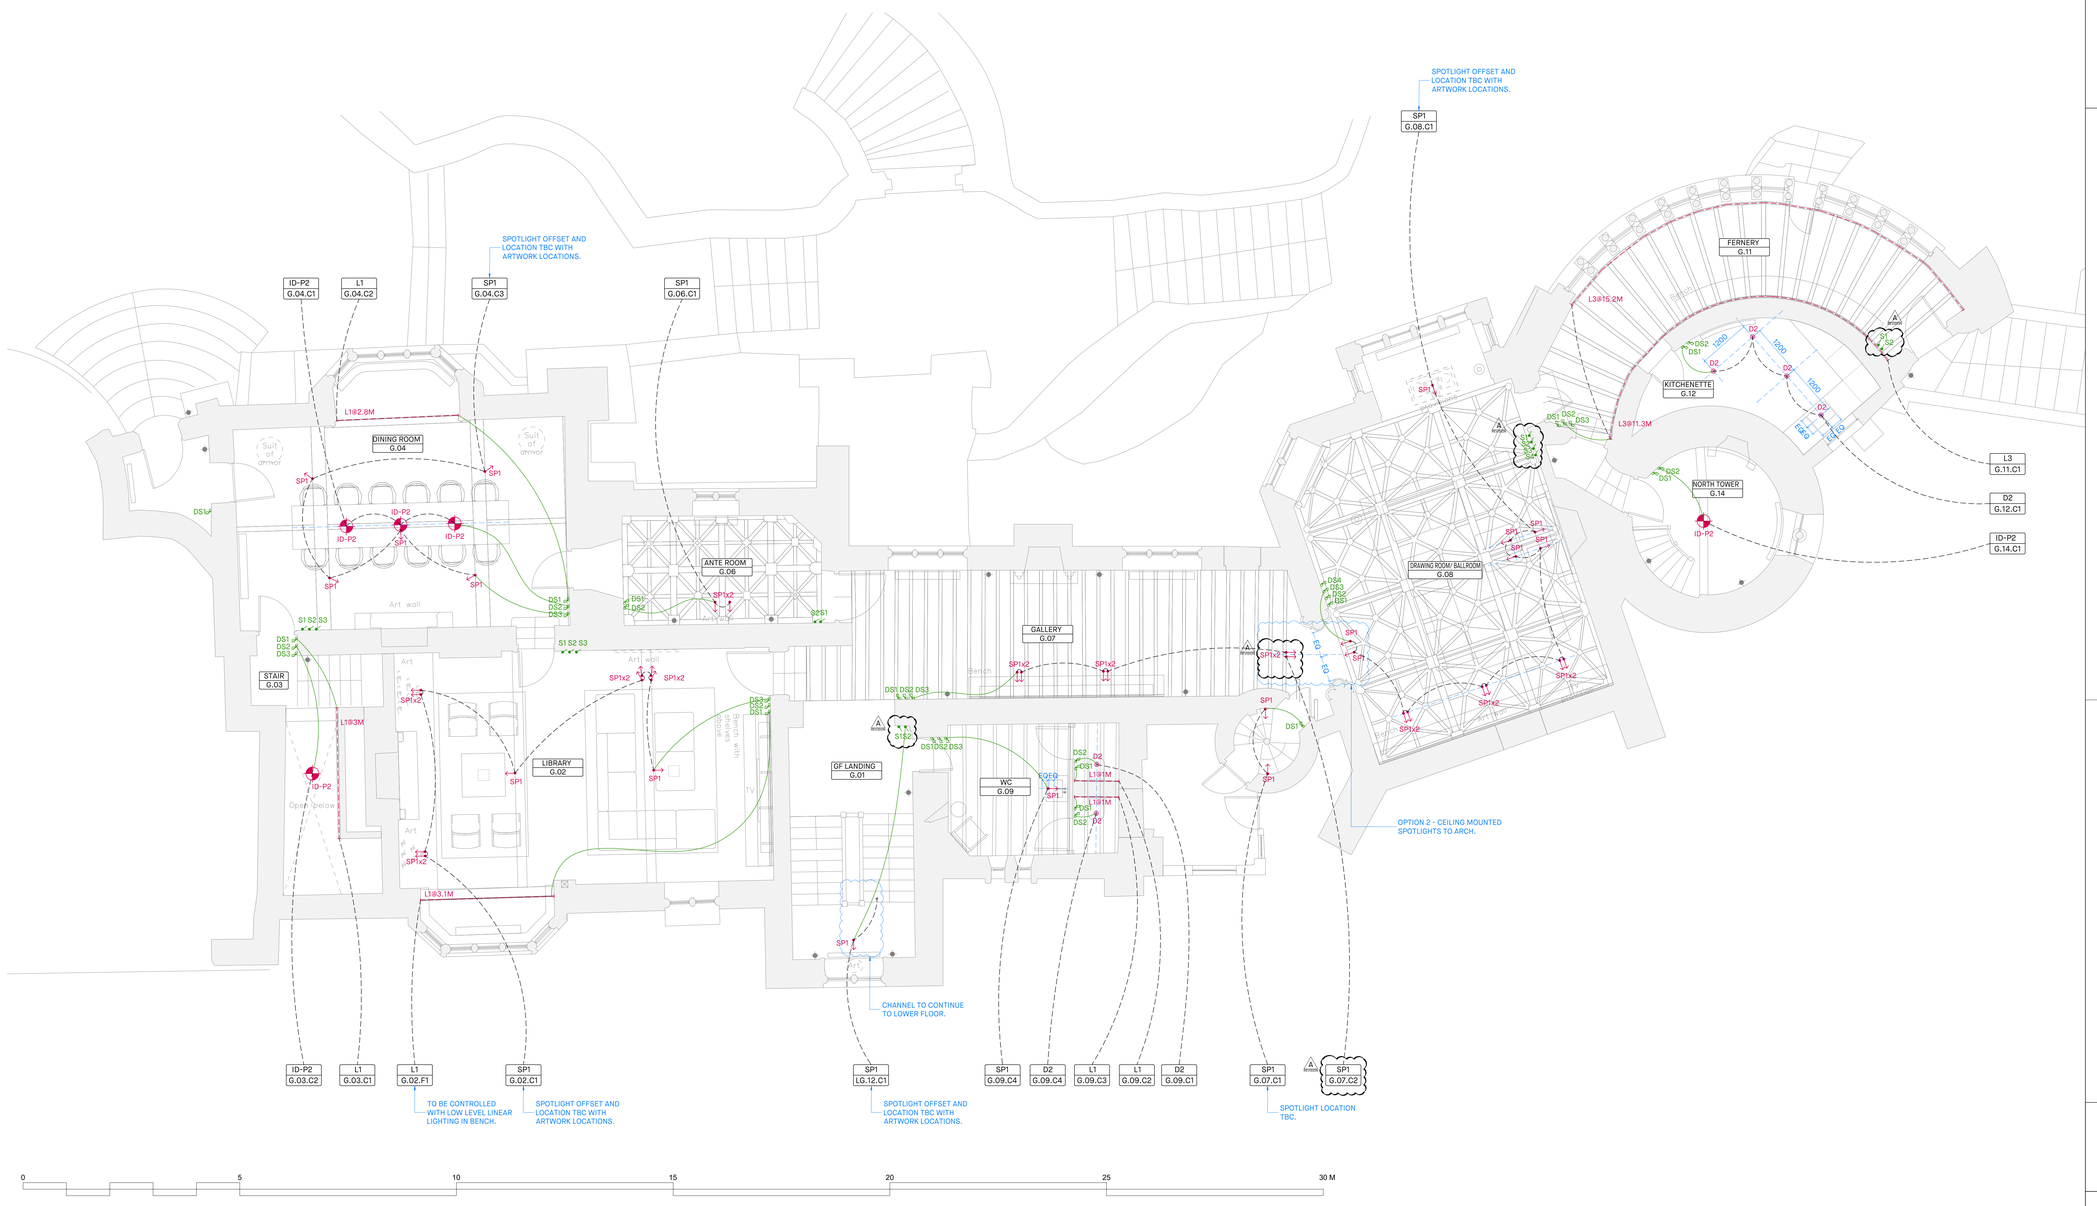


IMPORTANT NOTES :

1. THIS IS A DESIGN INTENT DRAWING ONLY AND SHOULD NOT BE ISSUED AS A CONSTRUCTION DRAWING.
2. THIS DRAWING IS TO BE READ IN CONJUCTION WITH LIGHT.IQ LUMINAIRE SPECIFICATION, LIGHTING CONTROL SCHEDULE AND INTEGRATION DETAILS.
3. DO NOT SCALE FROM THIS DRAWING.
4. LIGHT.IQ CONTROL CHANNELS SHOWN FOR CONTROL PROGRAMMING ONLY. DO NOT USE AS CIRCUIT IDENTIFICATION.
5. REFER TO ELECTRICAL ENGINEERS INFORMATION FOR ELECTRICAL INSTALLATION DESIGN.
6. ALL DISCREPANCIES TO BE REPORTED TO THE LIGHTING DESIGNER.
7. POWER SUPPLY LOADINGS, VOLTAGE DROP, COMPATIBILITY AND LOCATION REQUIREMENTS FOR EACH CHANNEL TO BE REVIEWED AND VERIFIED BY ELECTRICAL ENGINEER.
8. POWER SUPPLIES AND CONTROL GEAR WILL REQUIRE TO BE LOCATED IN AN ACCESSIBLE AND SUFFICIENTLY VENTILATED LOCATION BY THE ELECTRICAL ENGINEER.
9. EXACT LOCATION AND HEIGHT OF ALL FF+E LUMINAIRES TO BE VERIFIED BY THE ARCHITECT/INTERIOR DESIGNER.
10. 5AMP SOCKET LOCATIONS TO BE COORDINATED WITH SMALL POWER LOCATIONS FOR CONSISTENCY. REFER TO INTERIOR DESIGNER SPECIFICATIONS AND SETTING OUT.
11. REFER TO ARCHITECTS/INTERIOR DESIGNERS DRAWINGS FOR FINAL LUMINAIRE SETTING OUT.
12. ALL DIMENSIONS AND LINEAR LENGTHS TO BE CONFIRMED ON SITE BY THE CONTRACTOR.

DRAWING KEY

| | |
|---|---|
| 5A | 5AMP WALL SOCKET |
| 5A | 5AMP FLOOR SOCKET |
| PP | POWER PROVISION (FOR FUTURE LIGHTING) |
| LCS | CONTROL PLATE |
| LS | SWITCH |
| DCS | DOOR CONTACT SWITCH |
| DS | DIMMER SWITCH |
| | LED DRIVERS |
| | CENTERED |
| | ALIGNED |
| Eq | EQUAL |
| 500 | DIMENSION IN MM |
| | REVISION CLOUD |
| A Revision | REVISION |
| DALI DA1 DA2 DA3 DA4 | CONTROL CHANNEL |
| | DETAIL TAG |

ISSUE FOR INFORMATION

| | |
|---|---|
| REV B | 27.09.2023 |
| REV A | 21.07.2023 |
| REV P1 | 14.06.2023 |

light.iQ
Unit 1, 45 Penton Place, London SE17 3DN
T. 44 (0) 208 749 1900
light IQ.com
devizes-castle@lightiq.com +44 (0) 208 749 1900

PROJECT
DEVIZES CASTLE

DRAWING TITLE
GROUND FLOOR
HIGH LEVEL LIGHTING LAYOUT

| | |
|---|---|
| SCALE | DRAWN BY |
| 1:50 @ A0 | FS |
| DATE | REVISION |
| 27.09.2023 | B |

DWG NO.
LIQ_1650_DC_GF_RCP