WWW.NIGEL-LILLEY.CO.UK - ARCHITECTURAL CONSULTANT - FARLEY 01722 712356 - NIGEL@NIGEL-LILLEY.CO.UK

A1

0 1 2 3 4 5m



SOUTH LELVATION



WEST ELEVATION

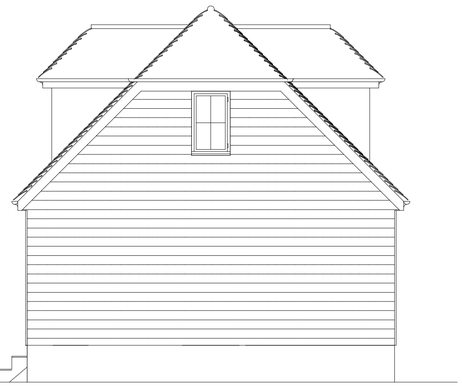

EAST ELEVATION



NORTH ELEVATION

BLOCK PLAN 1:250

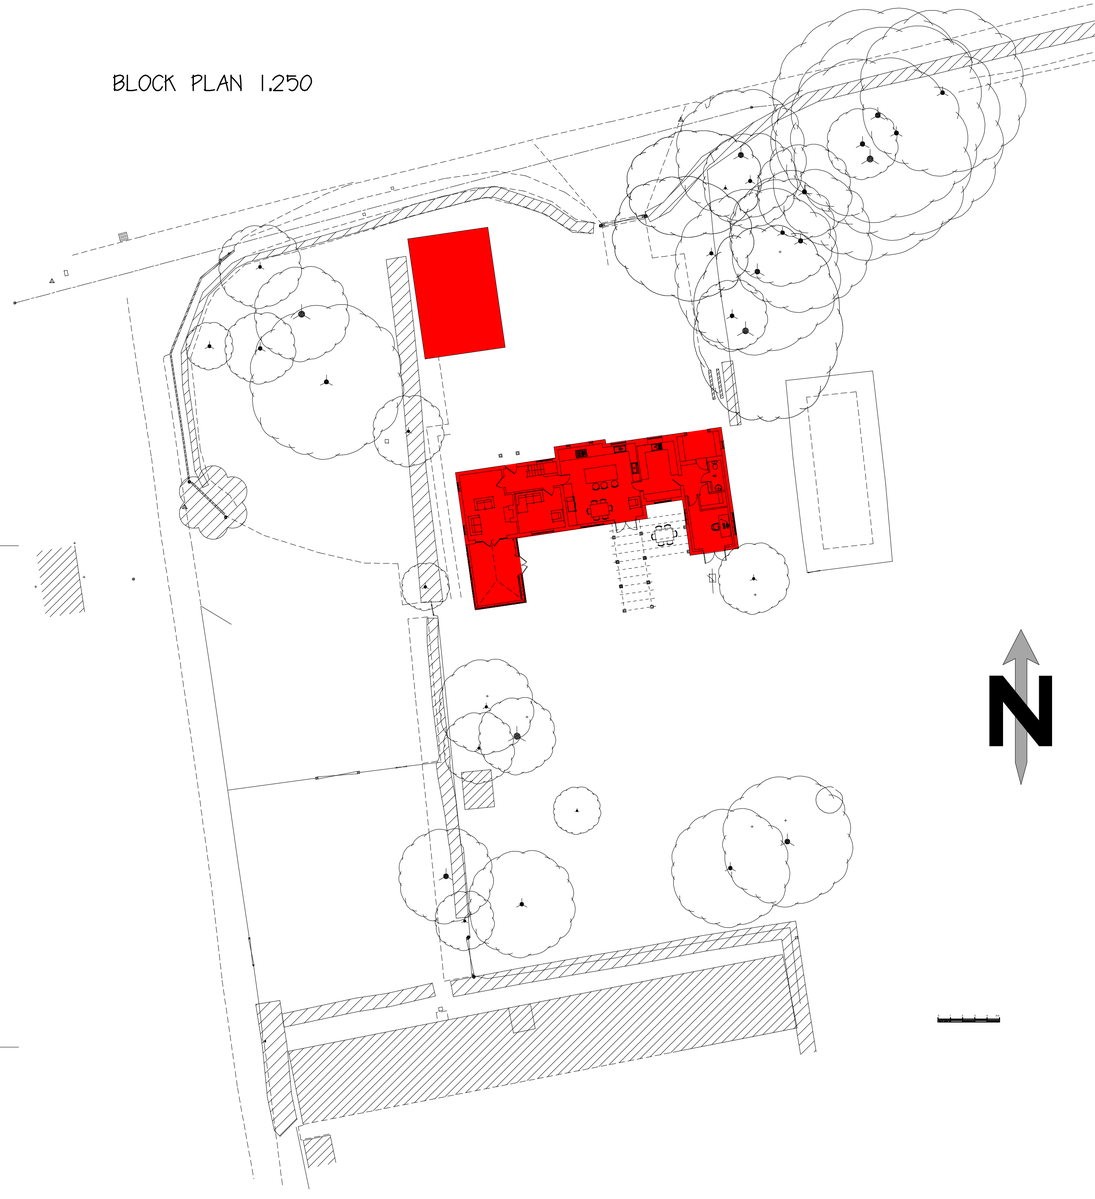

MATERIALS

DOUGLAS FIR TIMBER FEATHER EDGE WEATHER BOARD
FACING BRICK PLINTH
DOUBLE CAMBER CLAY ROOF TILE
POWDER COAT WINDOWS

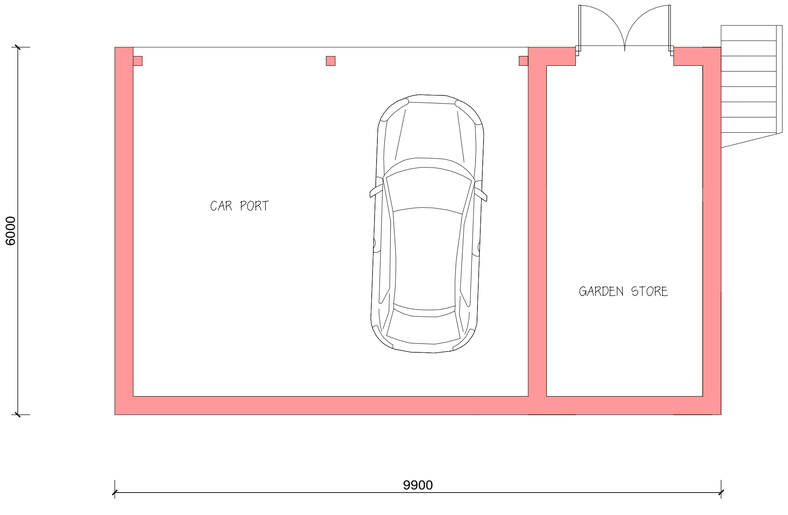

PLAN AT GROUND FLOOR LEVEL

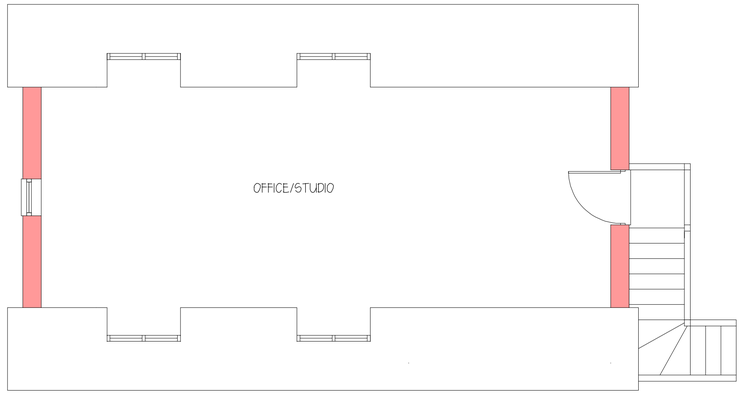

PLAN AT FIRST FLOOR LEVEL

HEWLETT TURF & LANDSCAPES LTD

proposed development

at

stoney meadow

dinton CAR PORT PROPOSED

scale 1:50 date july 2022

drawing no Hd/p/03

03