MEADOW COTTAGE, ANSTY

Site Plan (@ 1:200):

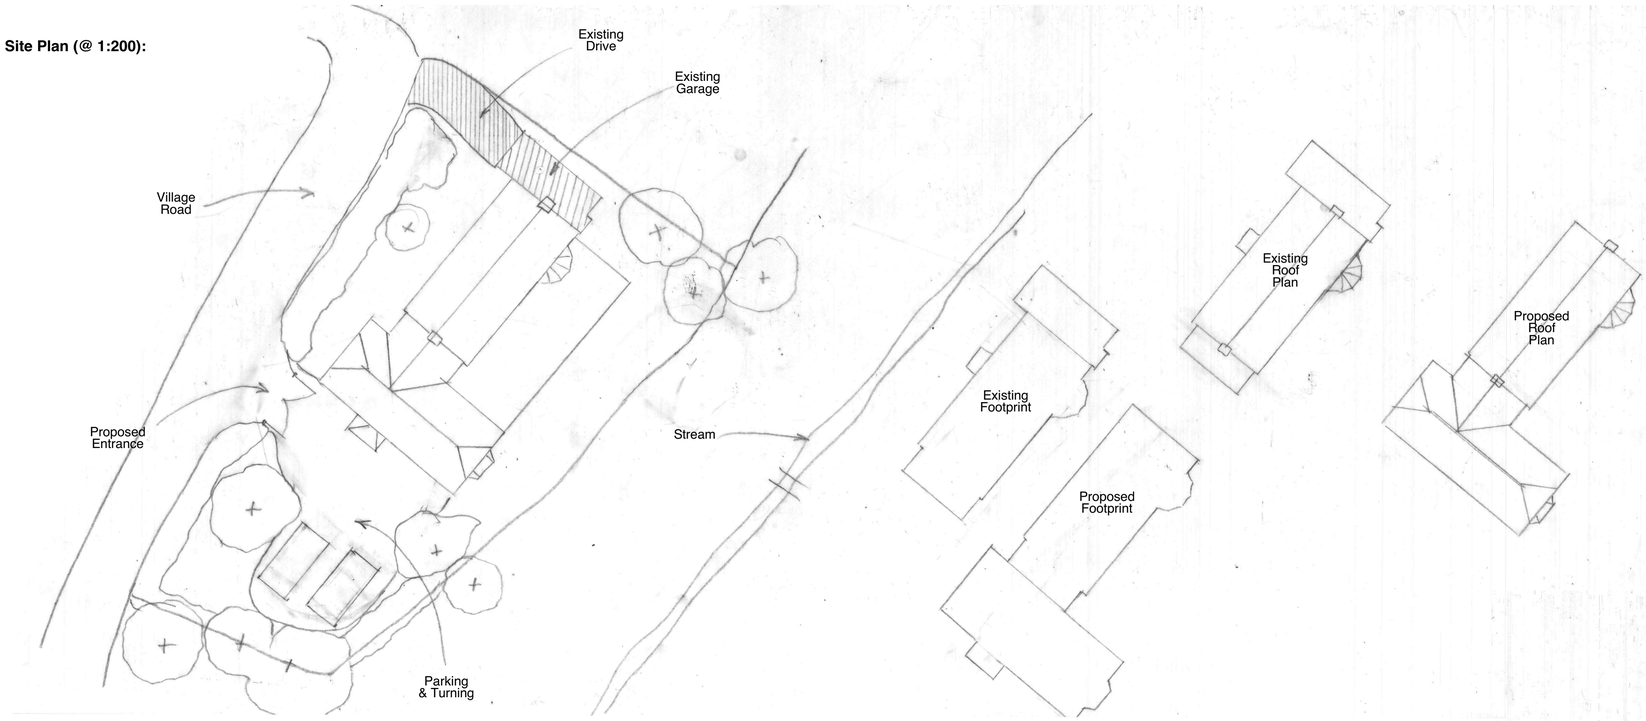

0 10 20 30 M

Scale 1:200 @ A1

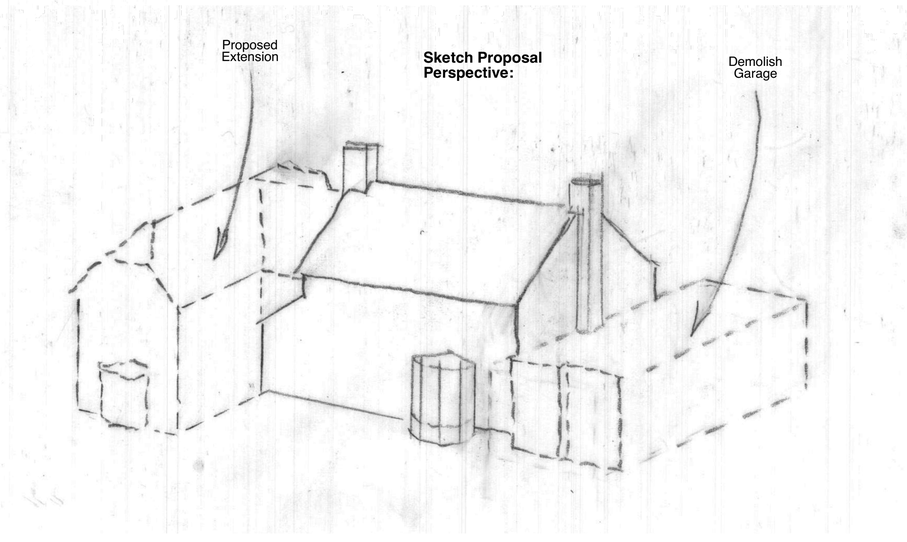

Sketch Proposal Perspective:

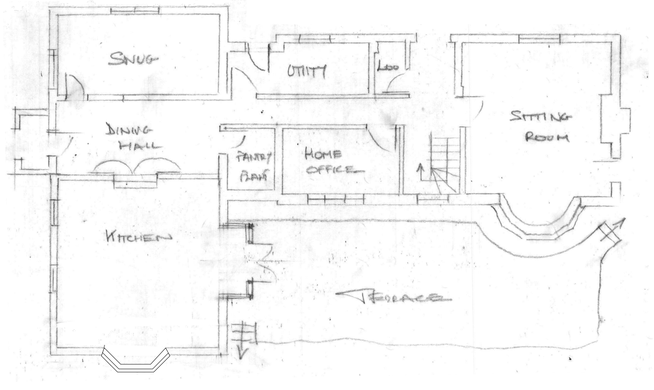

Ground Floor Plan @ Scale 1:100:

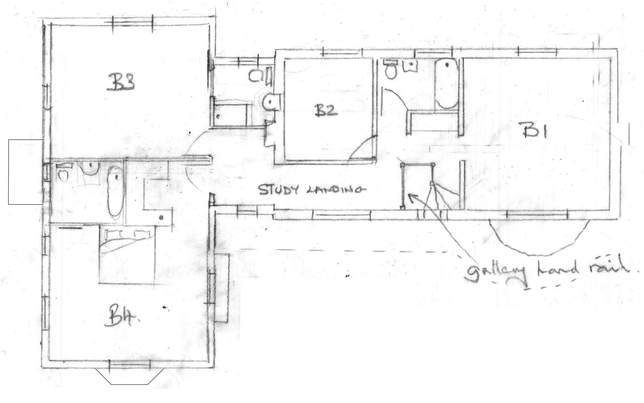

First Floor Plan @ Scale 1:100:

0 5 10 15 M

Scale 1:100 @ A1

South West Facing Elevation:

THESE DRAWINGS ARE FOR PLANNING PURPOSES ONLY
ALL MEASUREMENTS MUST BE CHECKED ON SITE.
THESE DRAWINGS ARE NOT FOR CONSTRUCTION

TFH REEVE

ARCHITECTURAL DESIGN · CONSULTANCY
SURVEYS · RESTORATION
CONSERVATION EXPERTISE

Tel: 01747 828677

DONHEAD MILL
DONHEAD ST ANDREW
SHAFTESBURY
DORSET SP7 9EP

FAX: 01747 829205
e-mail: mail@dalbyreeve.co.uk

CLIENT:	Mr & Mrs Oliver Jackman	SCALE:	as shown
JOB:	Meadow Cottage, King's Lane, Ansty, Salisbury, Wiltshire, SP3 5QA	DATE:	08/2022
		DRAWN:	
		CHECKED:	TFR
DWG:	Proposed Floor Plans / Site Plan / Sketch View	DWG Nº:	1484/03A