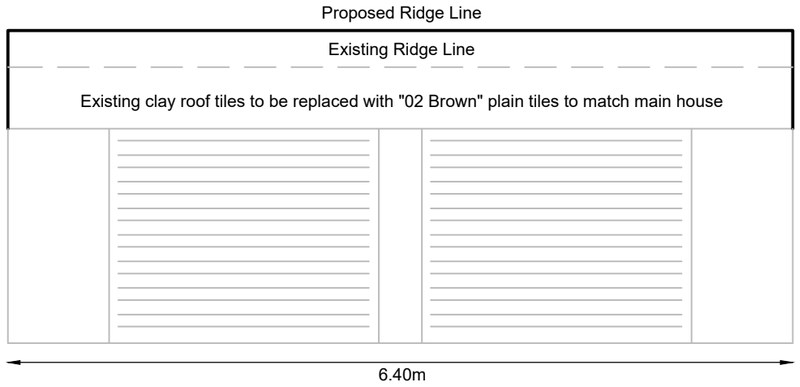

North Elevation

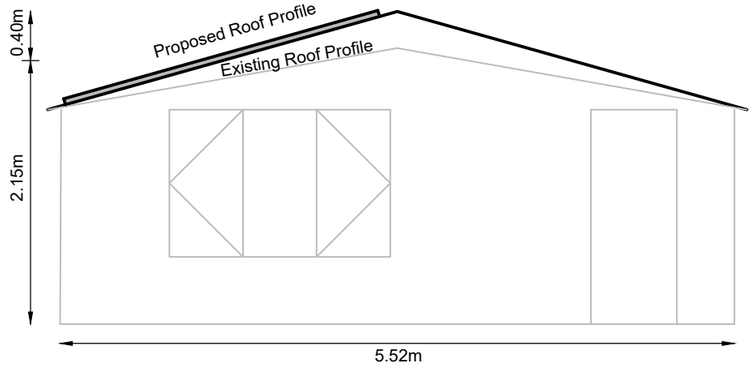

East Elevation

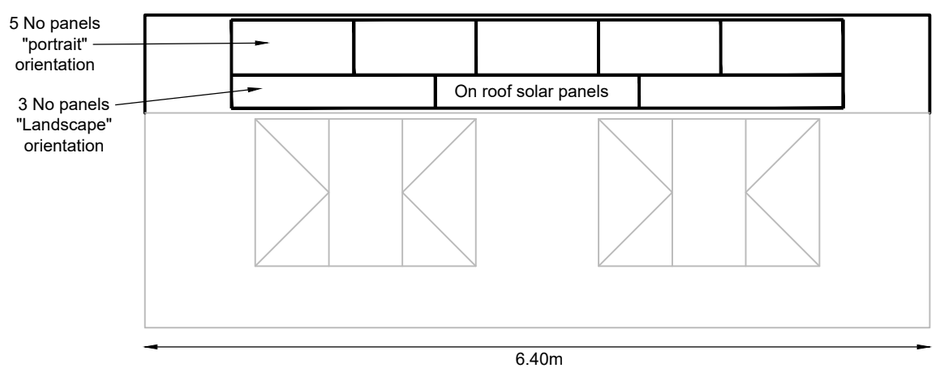

South Elevation

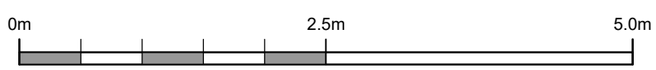

Scale 1:50

PFA consulting

Stratton Park House, Wanborough Road
Swindon, SN3 4HG

Telephone
01793 828000

Website
www.pfaplc.com

NOTES

1.

Rev	Date	Description	Drawn	Check
#	03/10/23	First Issue.	TLH	GE

Status

FOR INFORMATION

Client

Mr & Mrs G. Eves

Project

Replacement of Existing Garage Roof and Installation of Solar Panels

Drawing Title

Proposed Elevations

Drawing No.

GE_01

Date: Oct 2023 | Scale: 1:50 @ A3

E-Mail: ge@pfaplc.com