N

0 10m 50m

Scale 1:1250

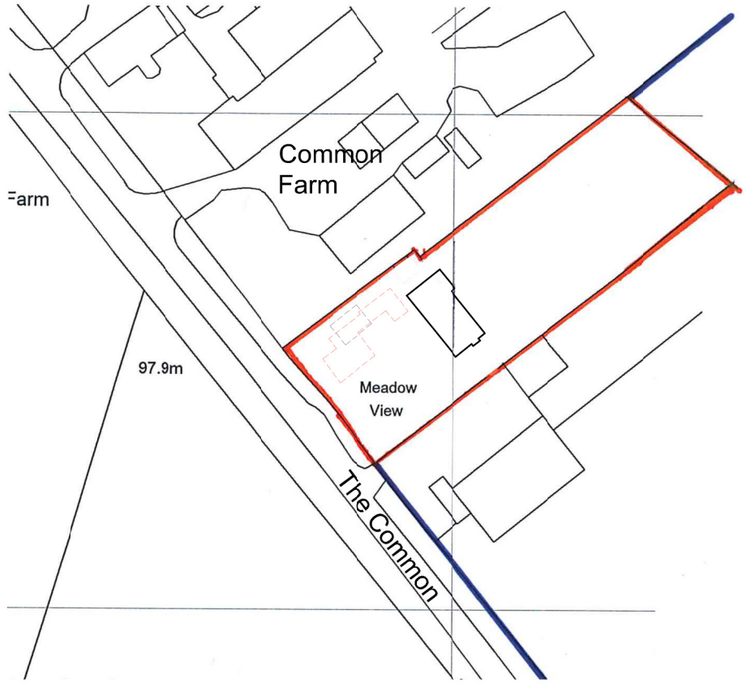

Location Plan



Satellite View

LSAD

www.lsarchitecturaldesign.co.uk
07768 808268
lsarchitecturaldesign@outlook.com

This drawing is copyright of LS Architectural Design and may not be copied or reproduced without permission.

Figured dimensions are to be taken in preference to scaled dimensions.

Large scale drawings to have preference to small scale drawings.

Client
Andrew & Christine Richardson

Project Address
Meadow View
The Common, Minety
Wiltshire, SN16 9RH

Title
Location Plan

Project Name
Meadow View_Outbuilding

Scale	PG Size	Drawn	Date
1:1250	A3	LRS	02/10/23

Status	Project No	Drawing No	Rev
Planning	2031	P01	