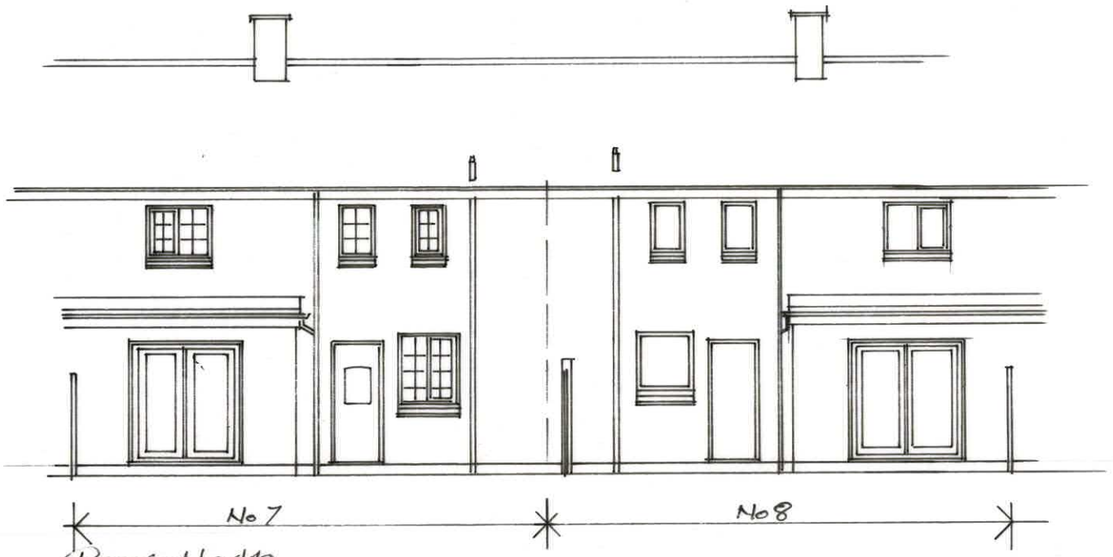

Rear - North

Elevations Existing 1:100

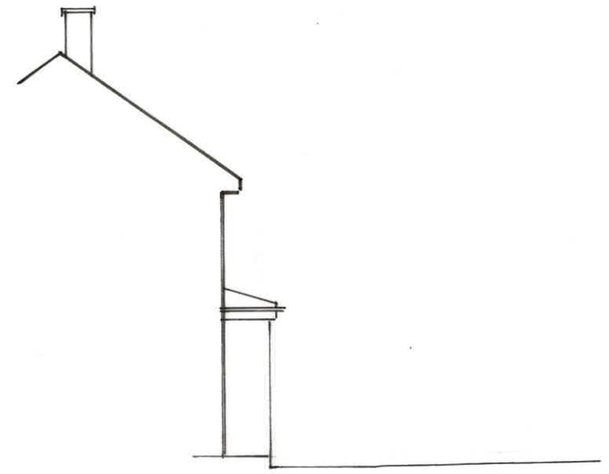

Side - East

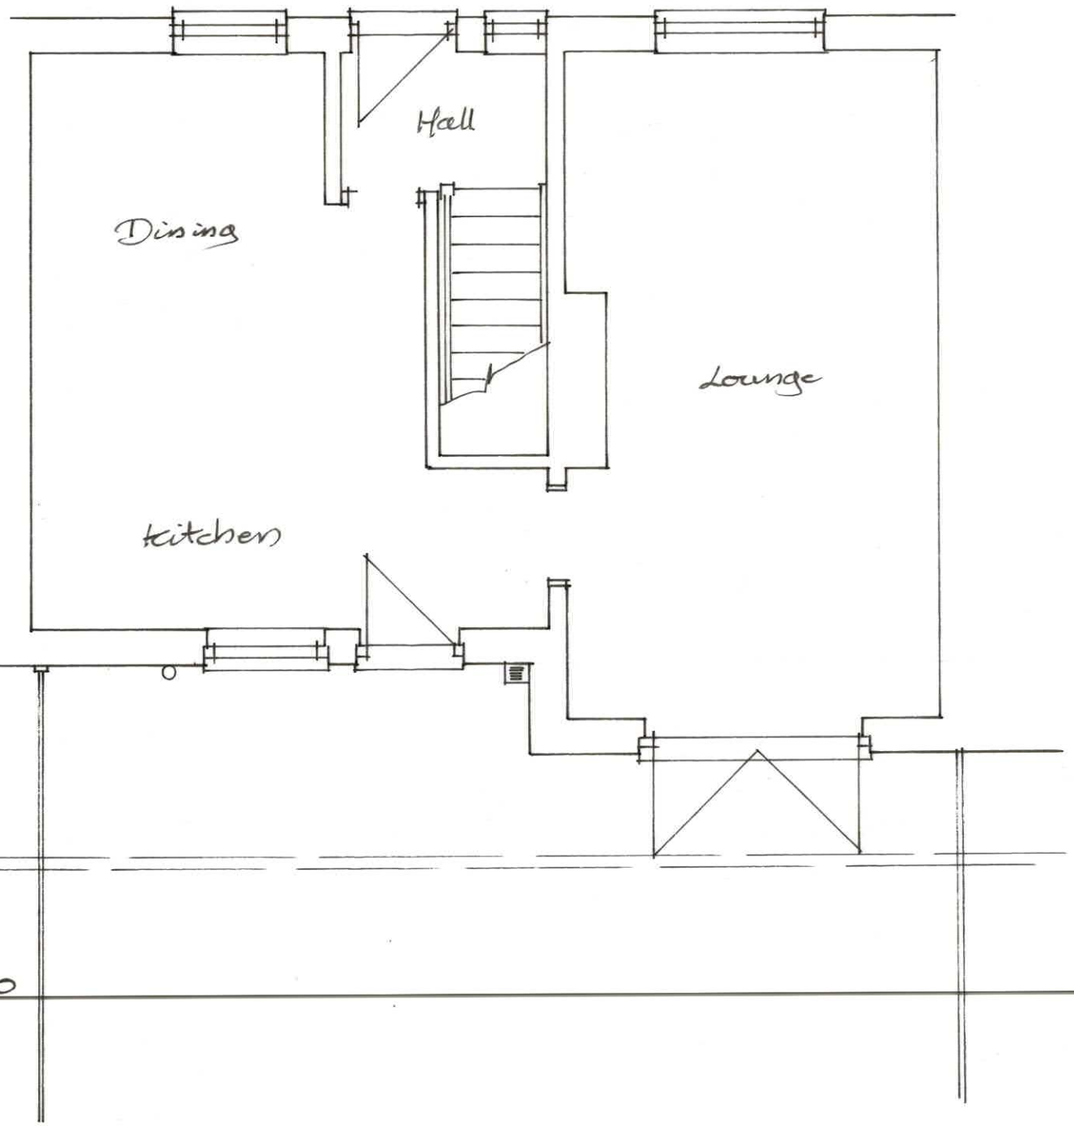

Plan
Existing 1:50

CHRIS HYDE
3 Potley Lane
Corsham, Wilts
SN13 9RY
01225811057

Project Extension to 8 Poplar Way Heath Coleme SN14 8PP

Drawing Plan & Elevations Existing

Scale 1:50 1:100

Drawing No 2554/3

Date Oct 2023

Drawn Chris Hyde

