

Rear - South East

Existing Elevations 1:100

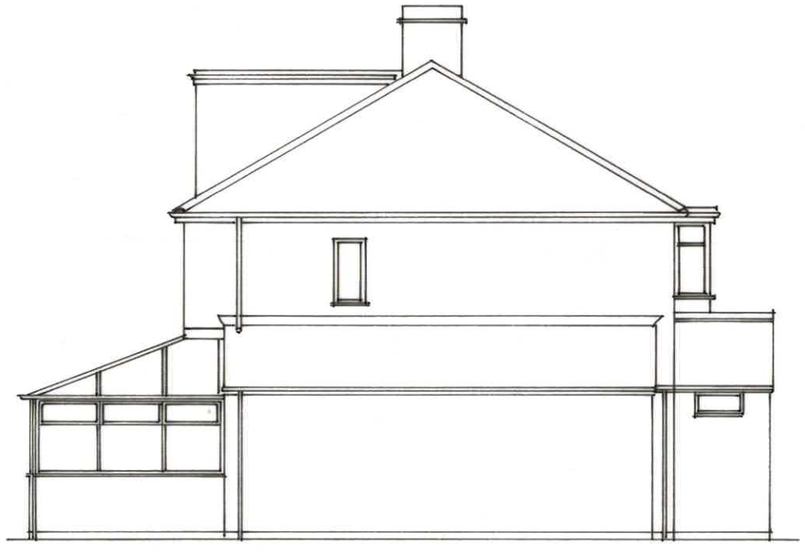

Side - North East

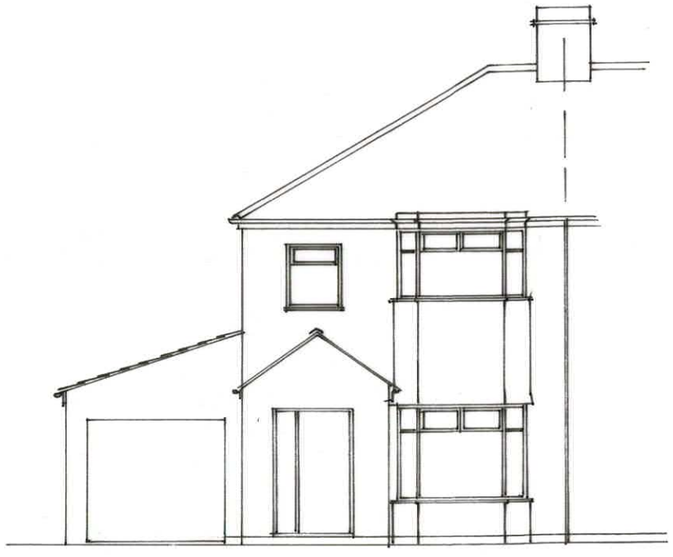

Front - North West



Rear - South East

Proposed Elevations 1:100

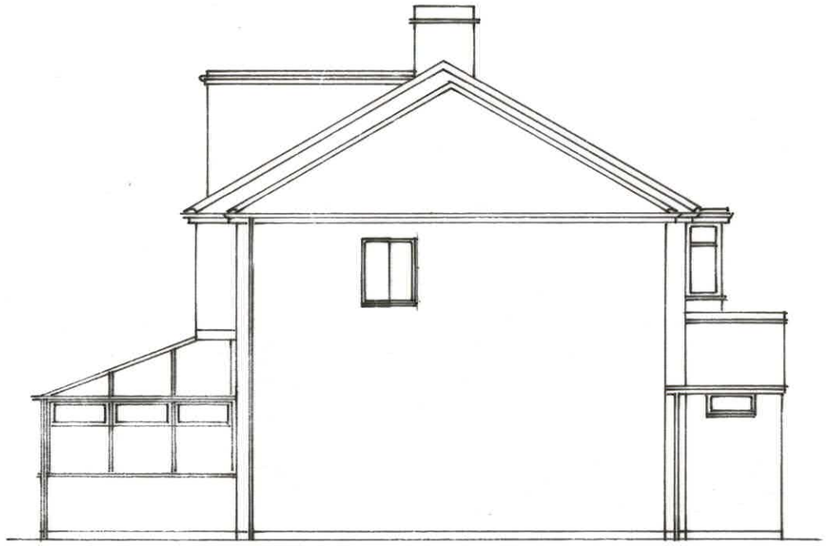

Side - North East



Front - North West

CHRIS HYDE
3 Potley Lane
Corsham, Wilts
SN13 9RY
01225811057

Project Extension to
1 Westwells
Heston SN13 9RL

Drawing Elevations Existing & Proposed

Scale 1:100

Drawing No 2555/3

Date Oct 2023

Drawn Chris Hyde

1:1 0 10mm 20 30 40

1:100 0 1m 2 3 4