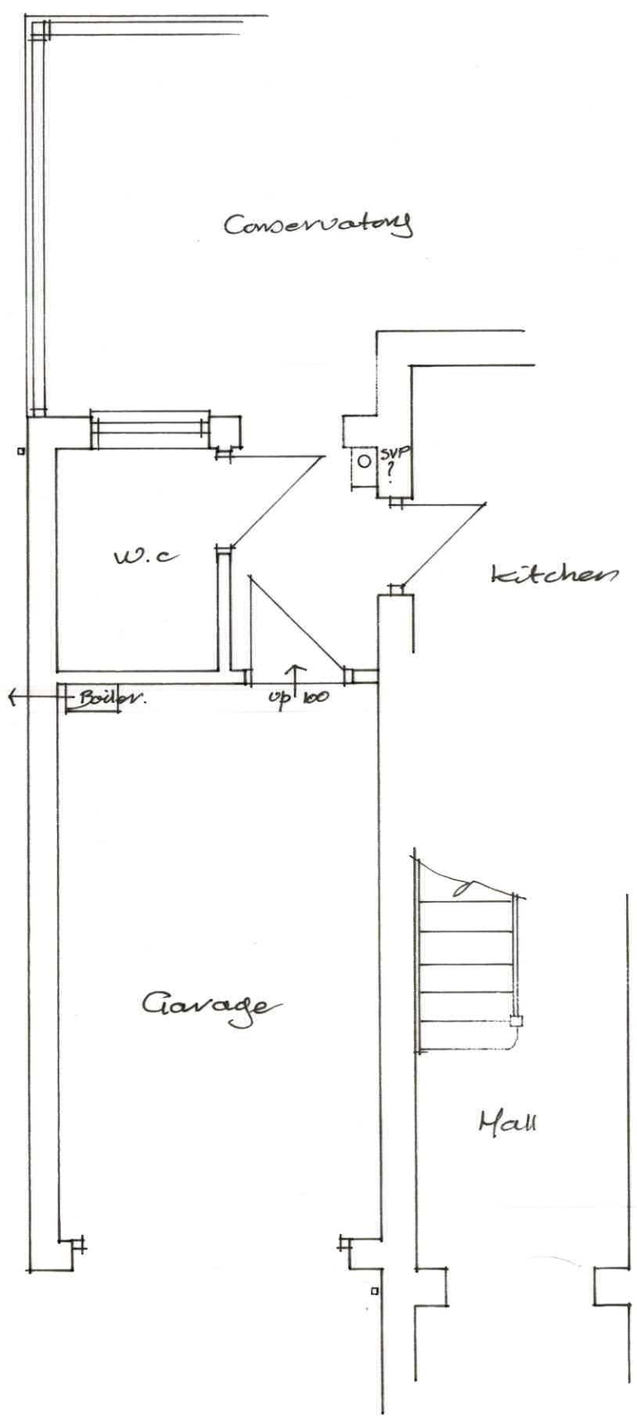

Ground Floor

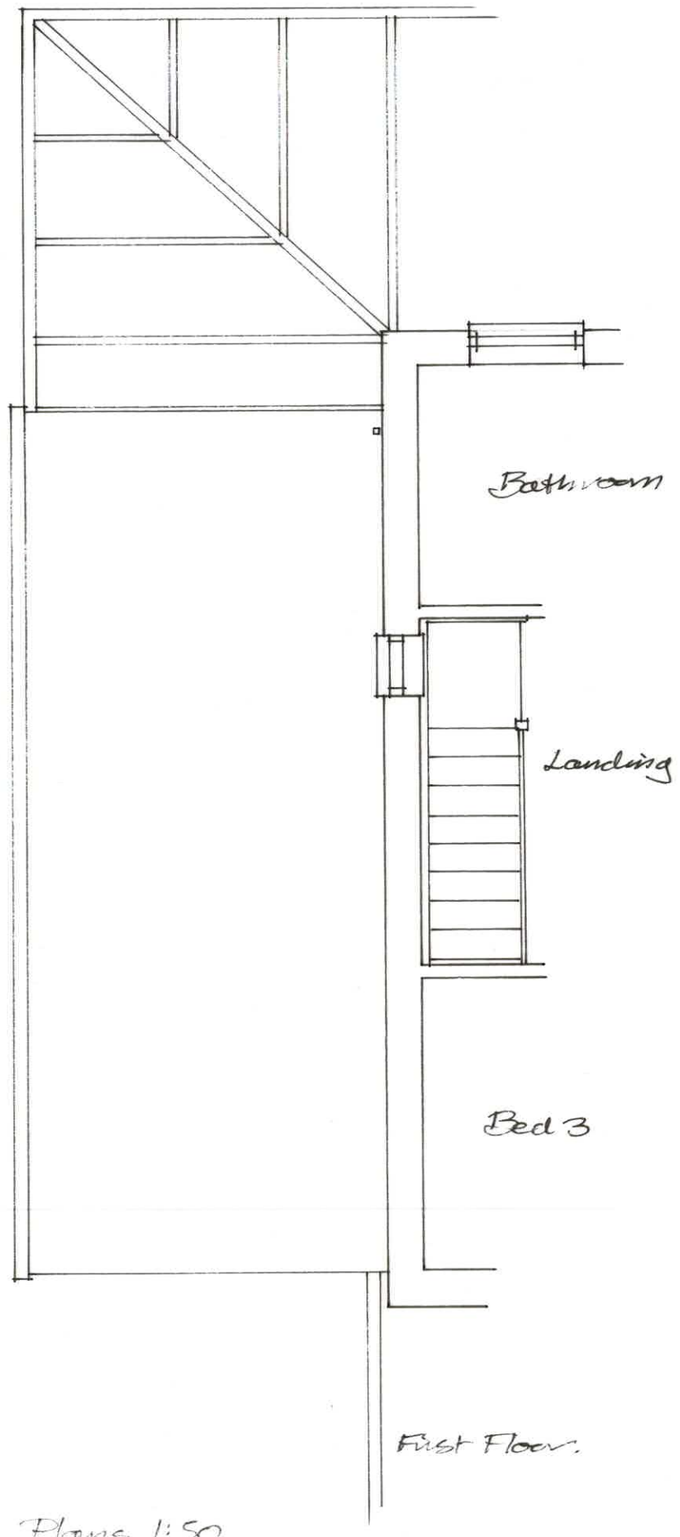

First Floor.

Plans 1:50

CHRIS HYDE
3 Potley Lane
Corsham, Wilts
SN13 9RY
01225811057

Project Extension to
1 Westwells
Neston SN13 9RL.

Drawing
Floor Plans Existing

Scale 1:50

Drawing No 2555/1

Date Oct 2023

Drawn Chris Hyde

1:5 1:50