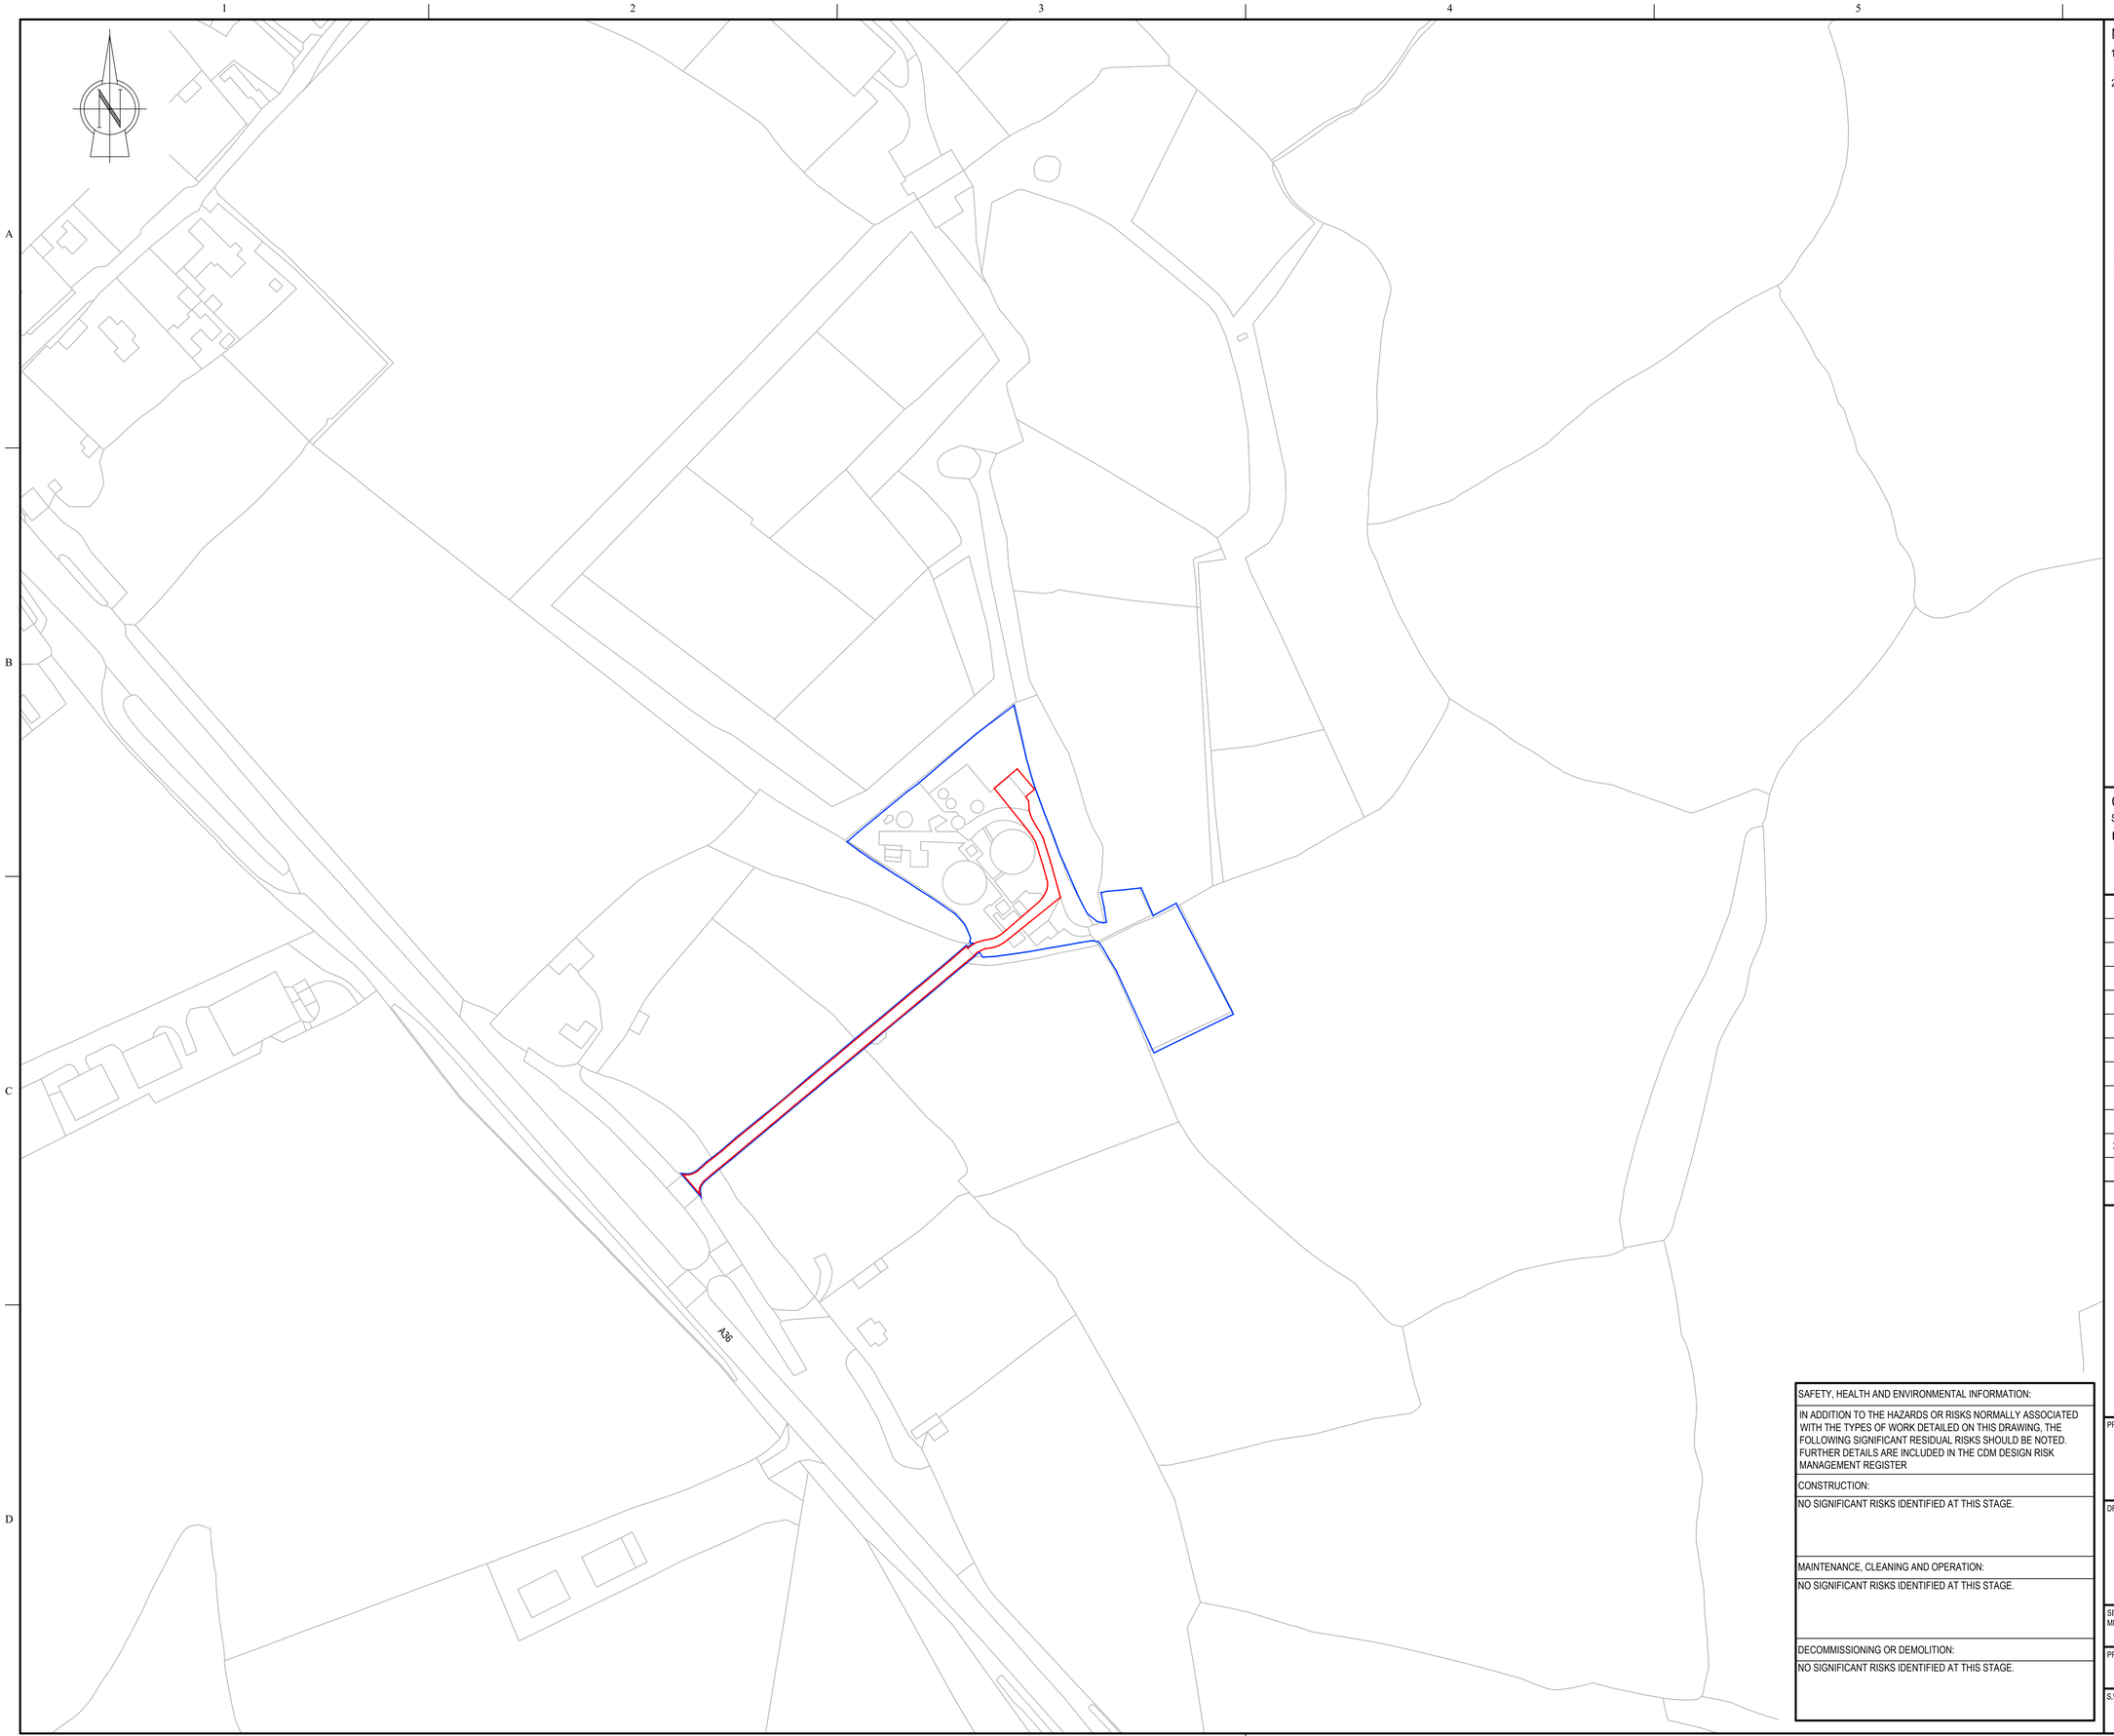


NOTES

1. ALL DIMENSIONS IN METRES AND ALL LEVELS IN METRES RELATIVE TO ORDNANCE DATUM (m OD) UNLESS SHOWN OTHERWISE.
2. SITE ADDRESS:
   Whiteparish WTW,
   Salisbury Road,
   Whiteparish,
   Hants.
   Post Code: SP5 2QW
   Grid Reference: SU 2404 2252
   X: 424042 Y: 122520

LEGEND

EXTENT OF SOUTHERN WATER OWNERSHIP

PLANNING APPLICATION SITE BOUNDARY

REFERENCES

751132-MWX-ZZ-DR-T-00002	PLANNING APPLICATION - PROPOSED LAYOUT PLAN (SHEET 1 OF 2)
751132-MWX-ZZ-DR-T-00003	PLANNING APPLICATION - PROPOSED LAYOUT PLAN (SHEET 2 OF 2)
751132-MWX-ZZ-DR-T-00004	PLANNING APPLICATION - MCC KIOSK GENERAL ARRANGEMENT
751132-MWX-ZZ-DR-T-00005	EIA SCREENING

10m 0m 10m 30m 50m 70m 90m

Scale 1:1250

CURRENT VERSION INFORMATION

Suitable for Information

ISSUED FOR PLANNING APPLICATION.

DATE	ORIG	CHKD	REVD	APPR	REV	STS	REASON FOR ISSUE
21/04/23	HR	CDF	SC	PJP	P01	S3	PLANNING APPLICATION
11/10/23	GC	CDF	SC	PJP	P02	S2	PLANNING APPLICATION

Southern Water

Southern House
Yeoman Road
Worthing
West Sussex
BN13 3NX
telephone (01903) 264444
fax (01903) 691435

GTb JOINT VENTURE

Galliford Try Construction Limited and Binnies UK Limited Joint Venture,
Lewes Road, Falmer,
Brighton, East Sussex,
BN1 9PY

SAFETY, HEALTH AND ENVIRONMENTAL INFORMATION:
IN ADDITION TO THE HAZARDS OR RISKS NORMALLY ASSOCIATED WITH THE TYPES OF WORK DETAILED ON THIS DRAWING, THE FOLLOWING SIGNIFICANT RESIDUAL RISKS SHOULD BE NOTED. FURTHER DETAILS ARE INCLUDED IN THE CDM DESIGN RISK MANAGEMENT REGISTER
CONSTRUCTION:
NO SIGNIFICANT RISKS IDENTIFIED AT THIS STAGE.
MAINTENANCE, CLEANING AND OPERATION:
NO SIGNIFICANT RISKS IDENTIFIED AT THIS STAGE.
DECOMMISSIONING OR DEMOLITION:
NO SIGNIFICANT RISKS IDENTIFIED AT THIS STAGE.

PROJECT TITLE: WHITEPARISH WTW

DRAWING TITLE: SITE LOCATION PLAN

SITE UNIT MNEMONIC	SITE UNIT NO.	MASTER SIZE
WHITEPAR	100282	A1
PRN	SCALE	STATUS
751132	1:1250	S2
S.W. DRAWING NO.		REVISION
751132-MWX-ZZ-00-DR-T-00001		P02

© Crown Copyright and Database Rights 2022 Ordnance Survey 0100031673 © Local Government Information House Limited Copyright and Database Rights 2022 0100031673