

Proposed West Elevation
SCALE 1:100

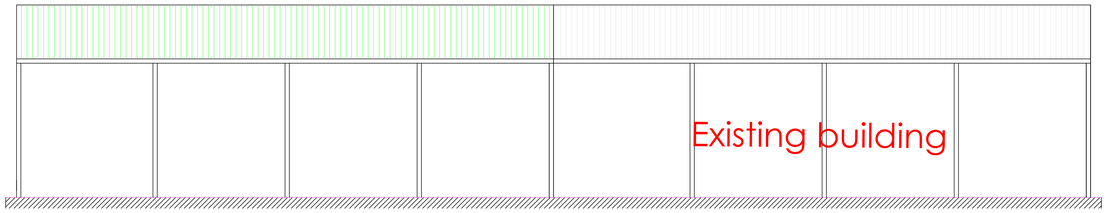

Proposed North Elevation
SCALE 1:100

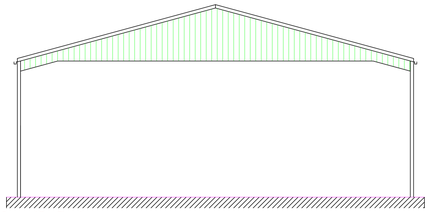

Proposed East Elevation
SCALE 1:100

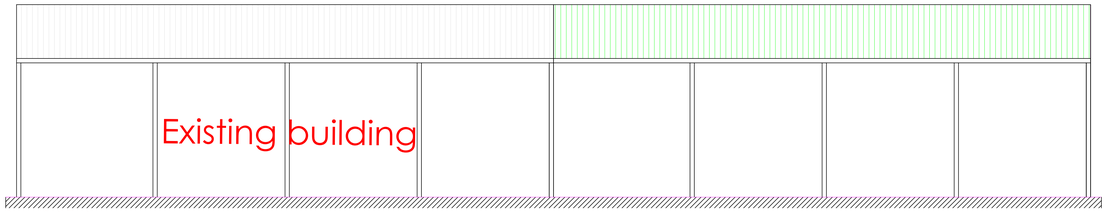

Proposed South Elevation
SCALE 1:100

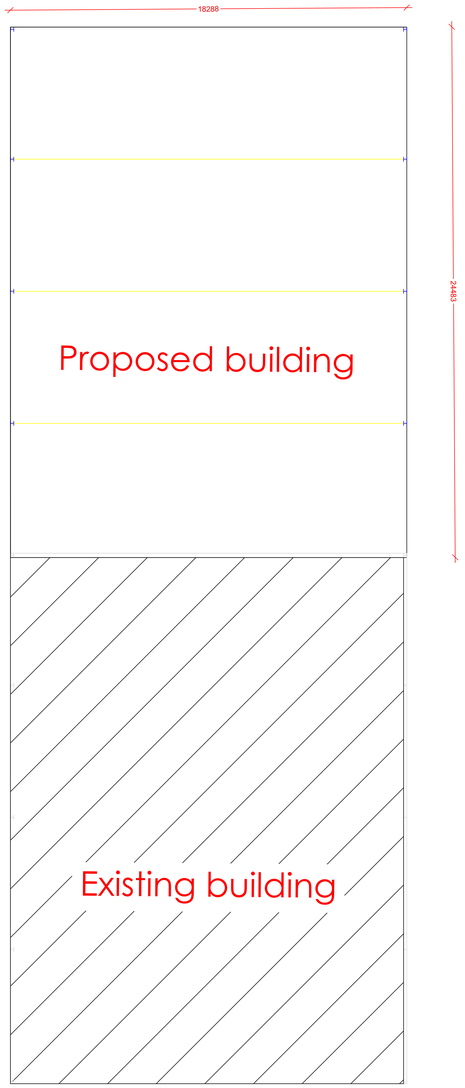

Proposed Block Plan
SCALE 1:200

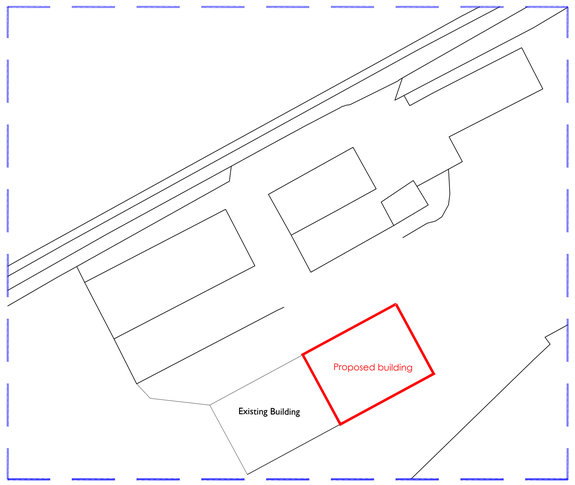

PROPOSED SITE PLAN
Scale 1:500

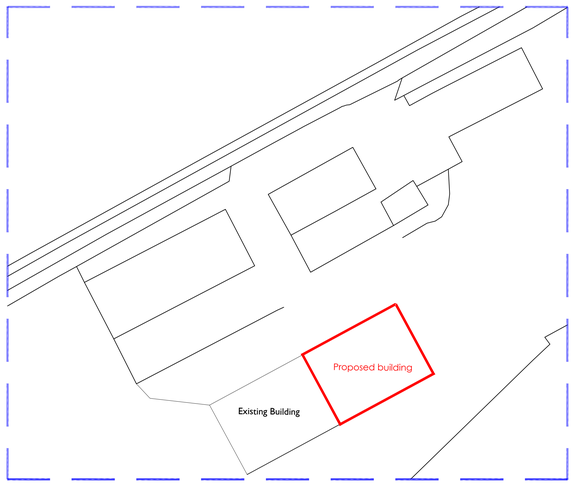

EXISTING SITE PLAN
Scale 1:500

DAVID JAMES

design

rural | commercial | residential

Well House, The Chipping, Wotton-under-Edge
Gloucestershire, GL12 7AD

T. 01453 843720 | W. david-james.co.uk | E. Design@david-james.co.uk

Project Title:

Change of use for dog boarding kennels and associated carpark.

Client:

Williams

Address:

East Farm
Fovant

Revisions:

Ref.	Date.	Revision.

Drawing status:

PLANNING

NOTES:

This drawing is copyright of David James Ltd and must not be reproduced in whole or in part without written permission.

The contractor is to check and verify all building and site dimensions, levels, services and sewer invert levels at connection points before work commences.

Use only figured dimensions and any discrepancies to be reported immediately to author.

This drawing is to be read with and checked against any structural or other specialist drawings.

The contractor is to comply in all respects with current Building Regulations and relevant British Standards / codes of practice whether specifically stated on this drawing or not.

Use of this drawing does not absolve the client from their responsibility under Health and Safety: Construction (Design and management) regulations 2015.

Scale Bars:

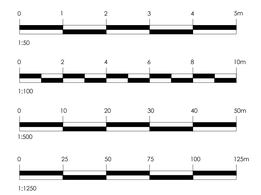

Scales:
1:50, 1:500, 1:1250 @ A0

Drawn By:
OH

Date:
October 2023

Rev:
-

Drawing No.

71125-06-001 Rev