Location Plan

Site Address: **Easting: 400954 Northing: 128315**

Date Produced: **18-Oct-2023**

Scale: **1:2500 @A4**

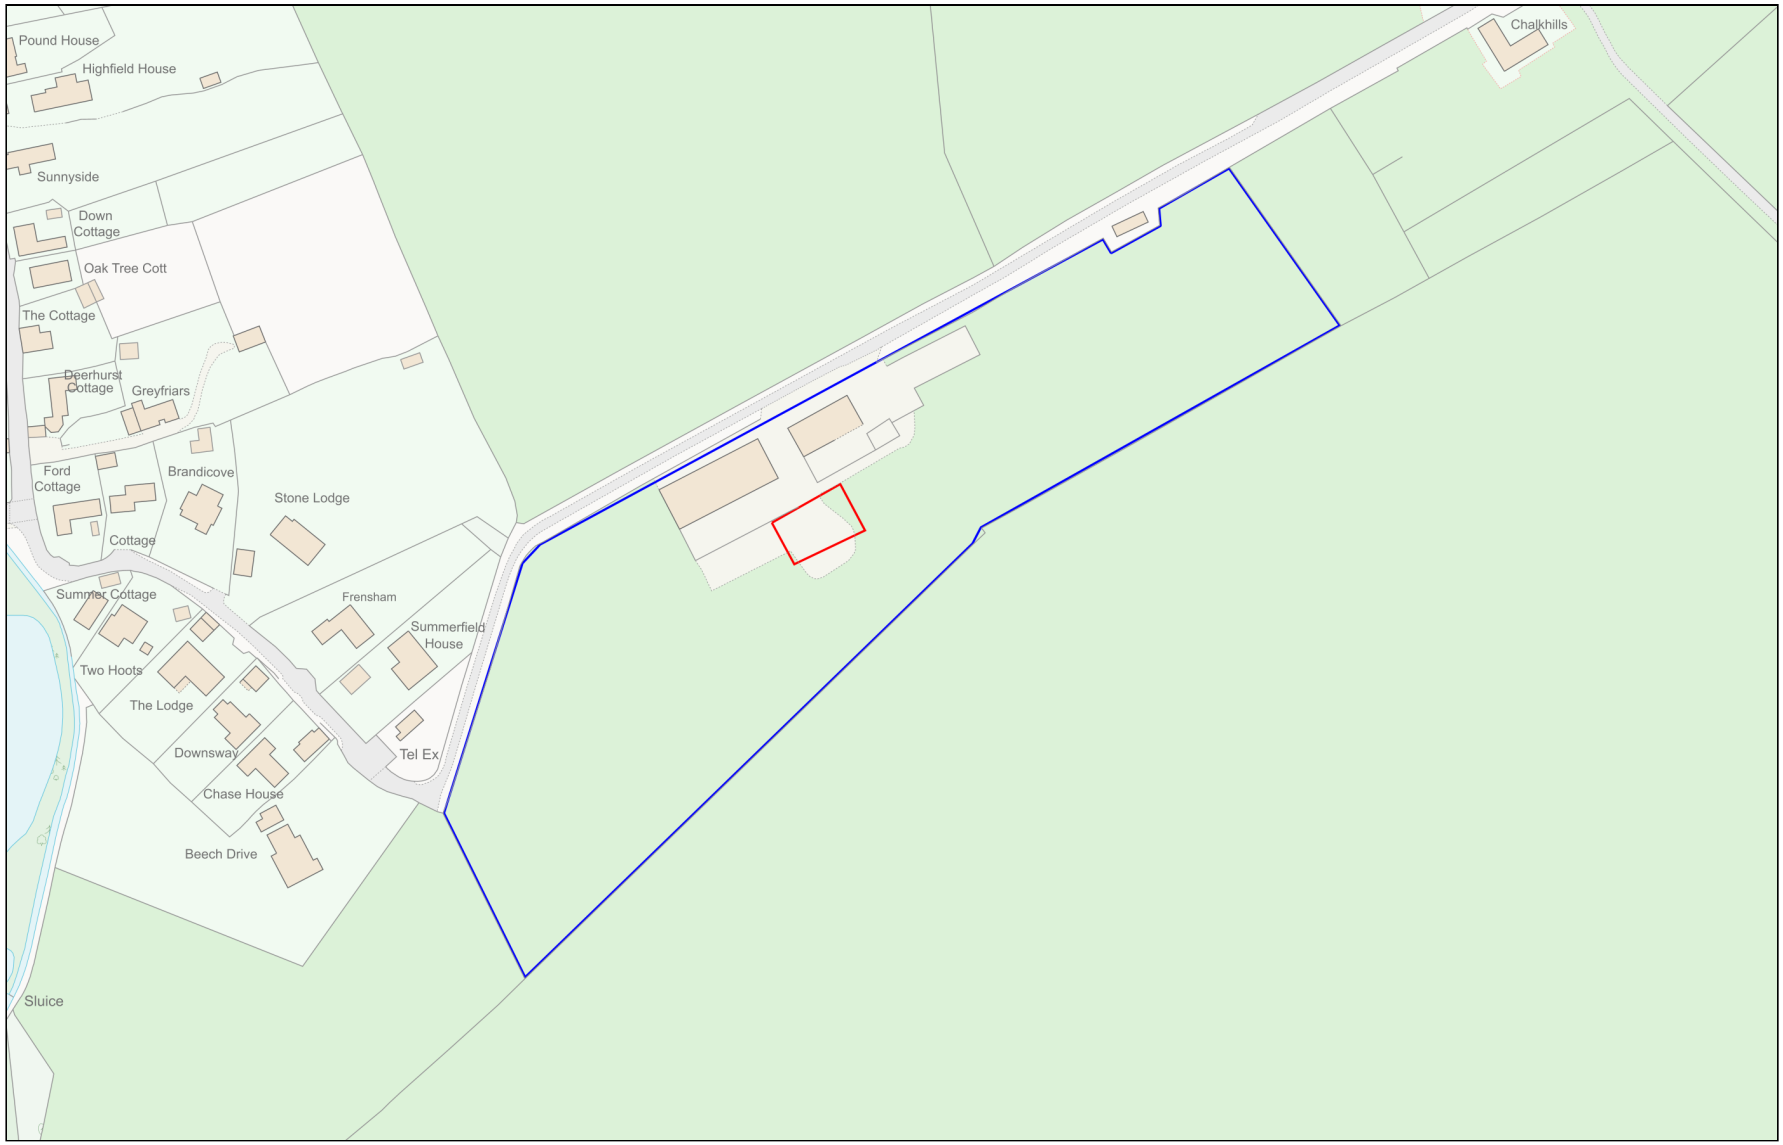

Planning Portal Reference: **PP-12527247v1**

Powered By TerraQuest

© Crown copyright and database rights 2023 OS 100042766