
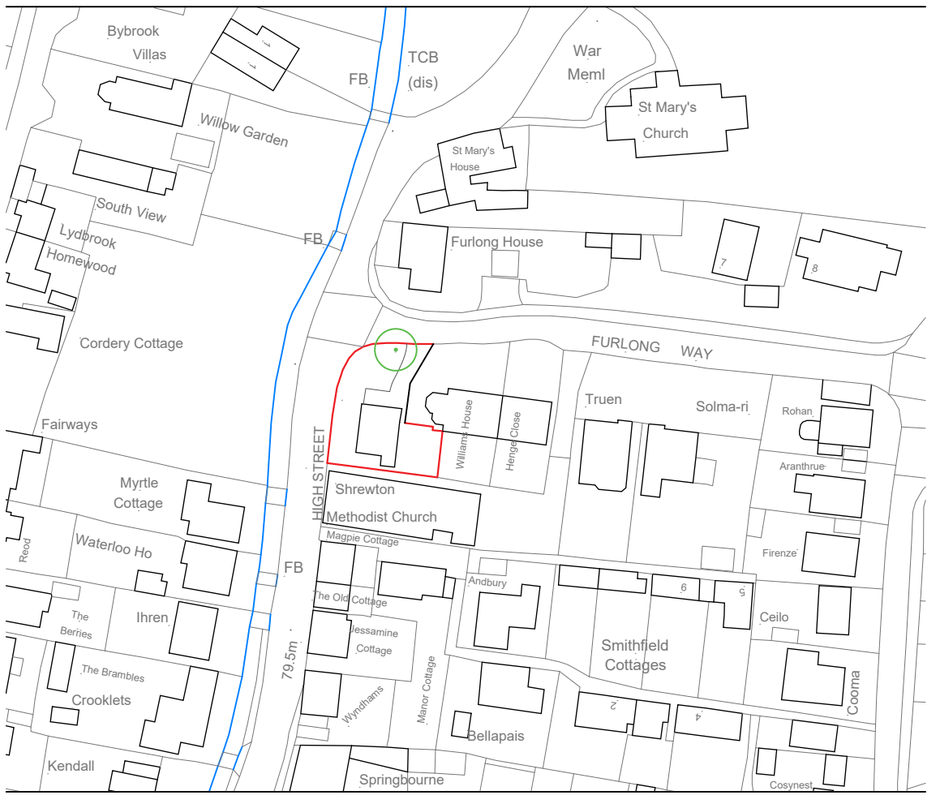


Location Map 1:1250

All dimensions to be checked on site

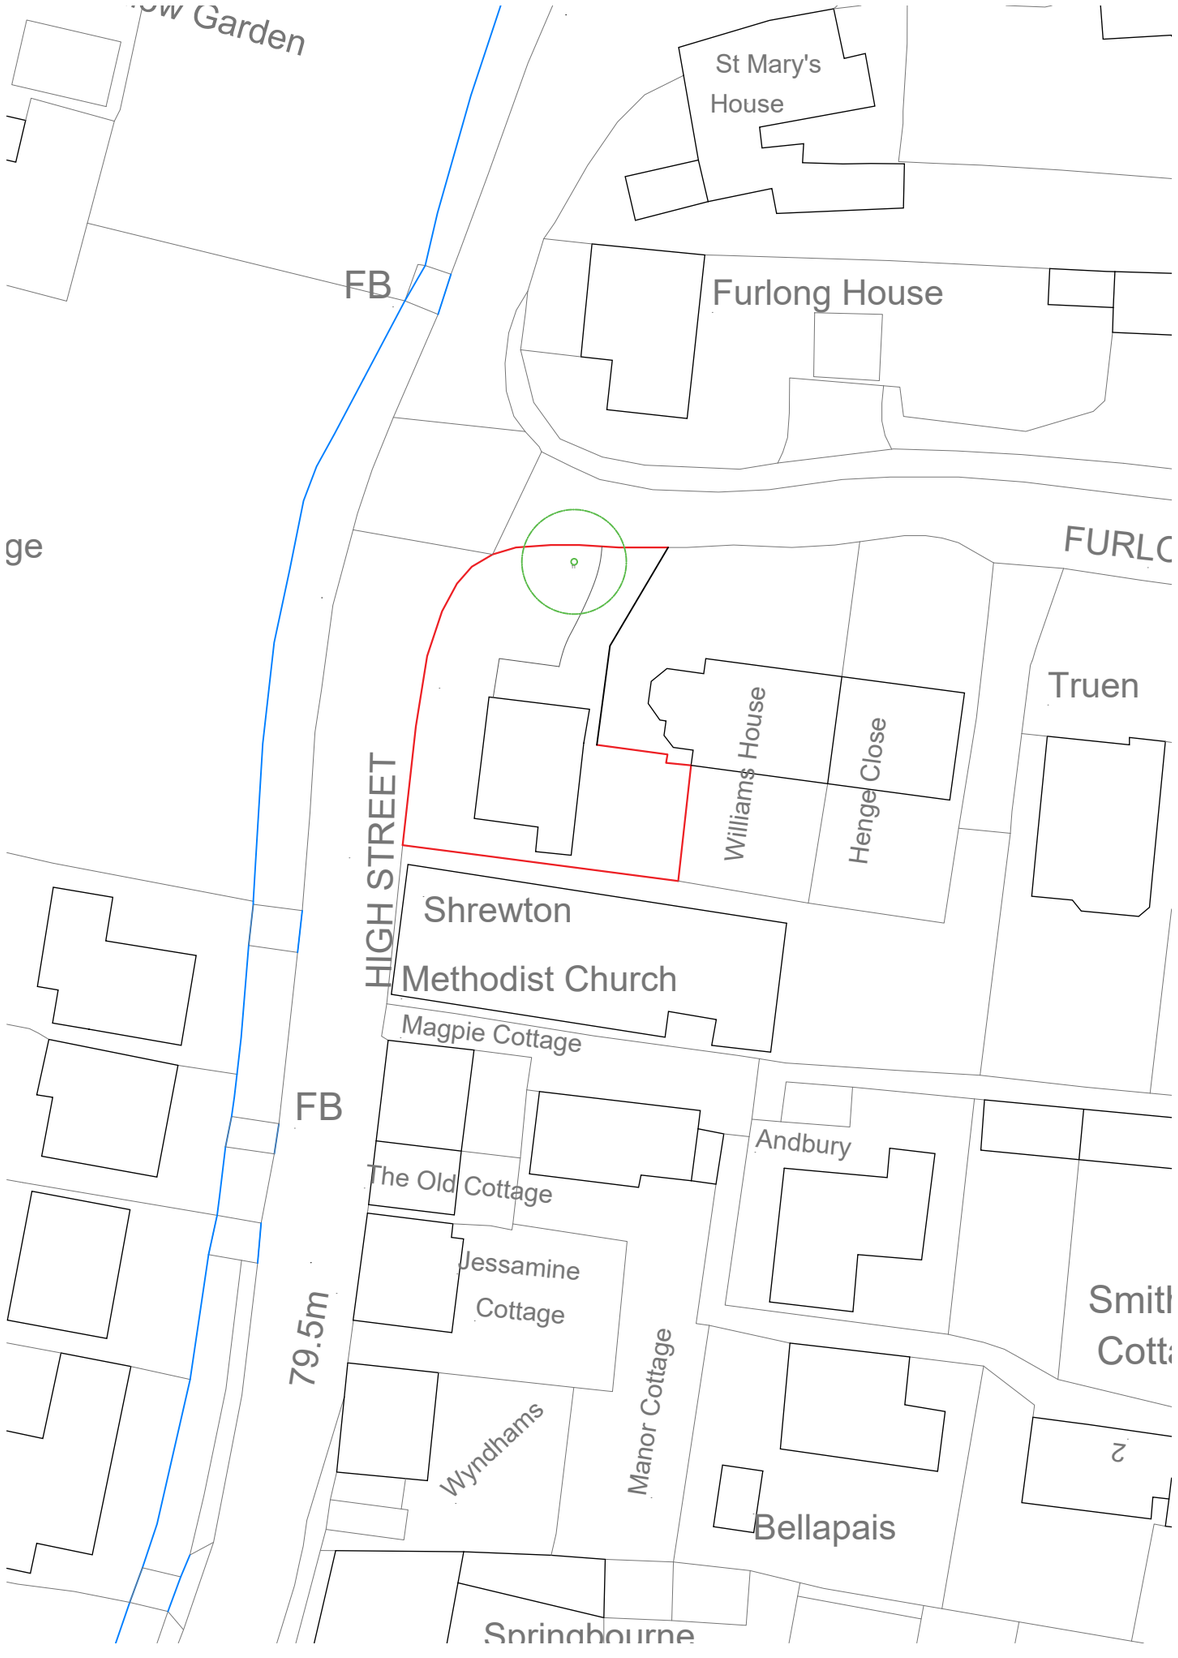

Block Plan 1:500

All dimensions to be checked on site

0m 5m 10m 15m 20m 25m

Chartered Institute of Architectural Technologists
Registered Practice

Party Wall Etc Act 1996
The works indicated on these drawings may be within the provisions of the Act. It is the building owner's responsibility to serve the requisite notice(s) to adjoining owners and otherwise comply with the Act.

Responsibility is not accepted for errors made by others scaling from this drawing. All discrepancies should be reported to Western Building Consultants

Copyright: 2023 Western Building Consultants.This document and the design are the copyright of Western Building Consultants. This drawing is not to be used or copied without written authorised consent

RICS

DRAWING:
Existing Location & Block Plan

PROJECT:
Oakfield, Furlong Way,
Shrewton, SP3 4DY

Scale: 1:50 @ A3 Job No : 1230073
Drawn By: JR Date : 18 October 2023

WESTERN
BUILDING CONSULTANTS

Western House
2 Rush Hill, Bath
BA2 2QH
01225 789 307
enquiries@westernbuildingconsultants.co.uk

Drawing No. : 1230073-WBC-XX-XX-DR-S-(3)001
Revision : P01