
Simon Bolton - Proposed site plan

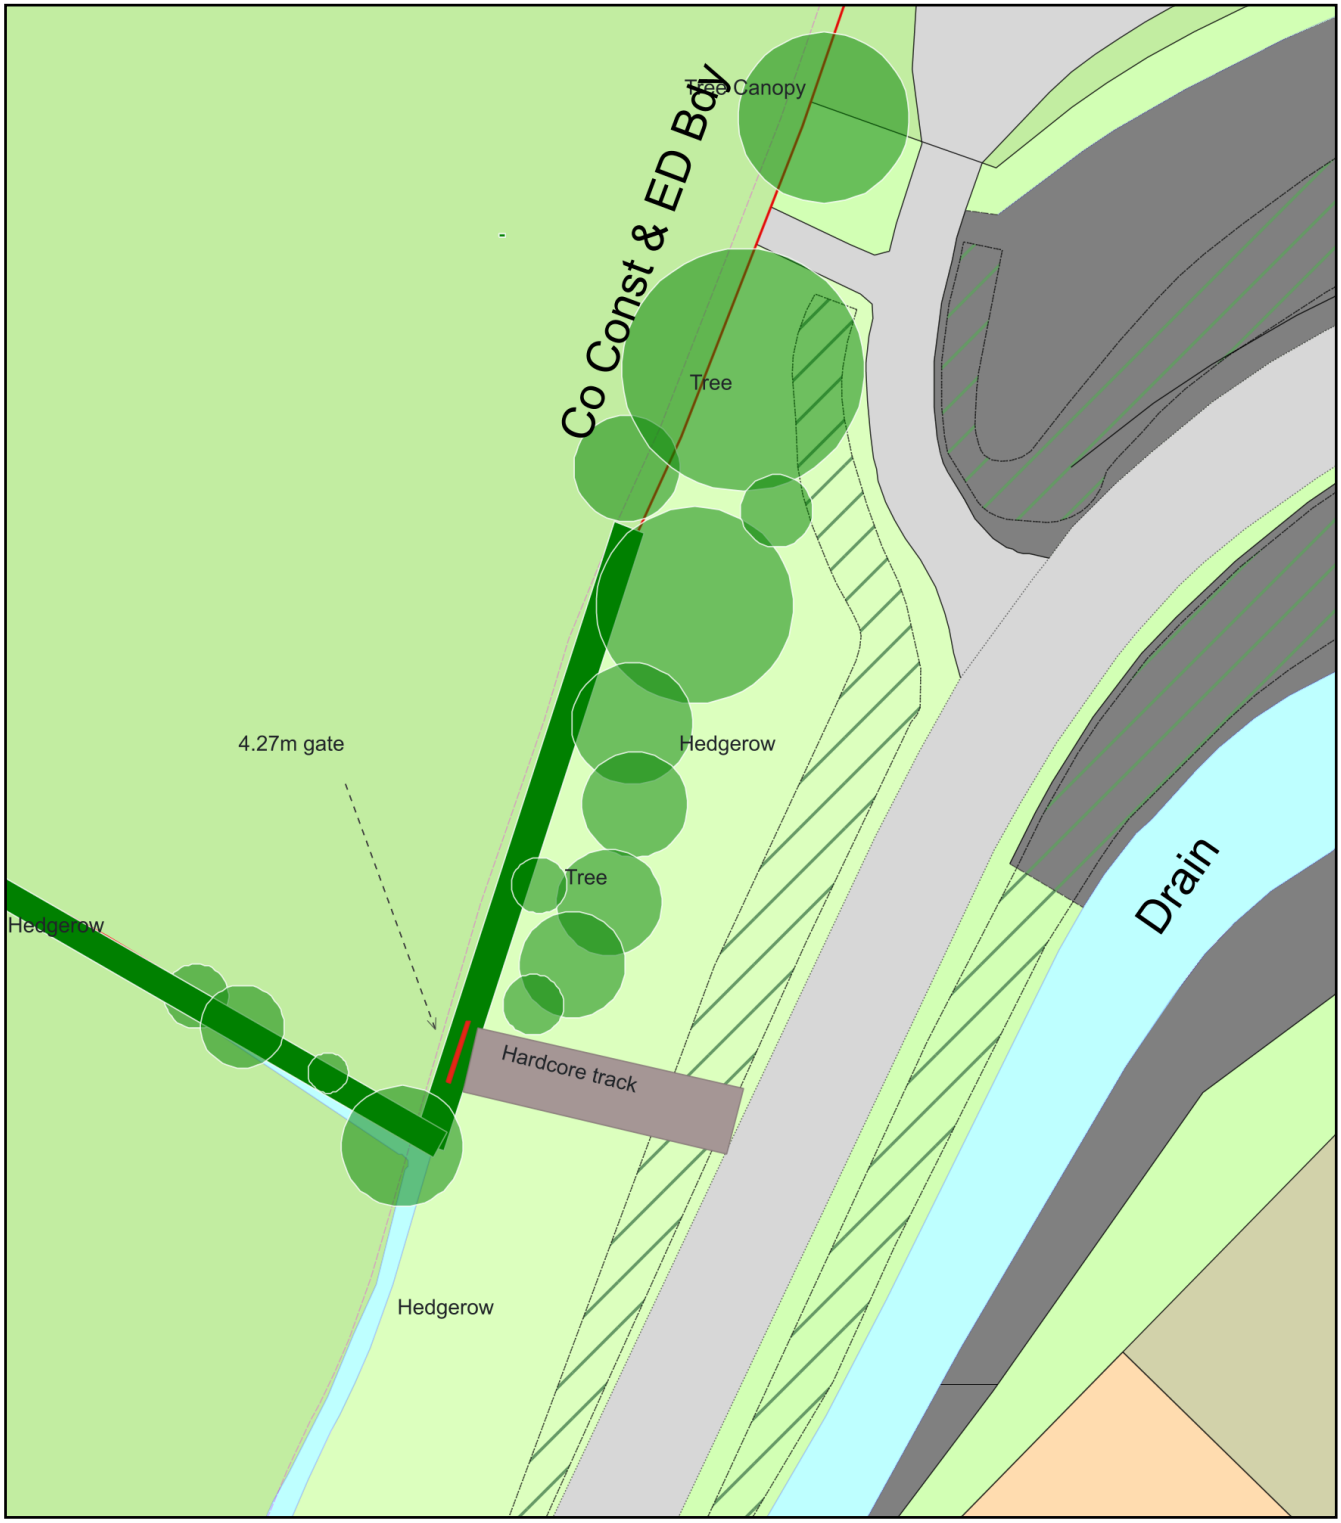

0 20
Metres

N

ReQuestaPlan

Plan Produced for:	Simon Bolton
Date Produced:	06 Oct 2023
Plan Reference Number:	TQRQM23279163120649
Scale:	1:500 @ A4

© Crown copyright and database rights 2023 OS 100042766