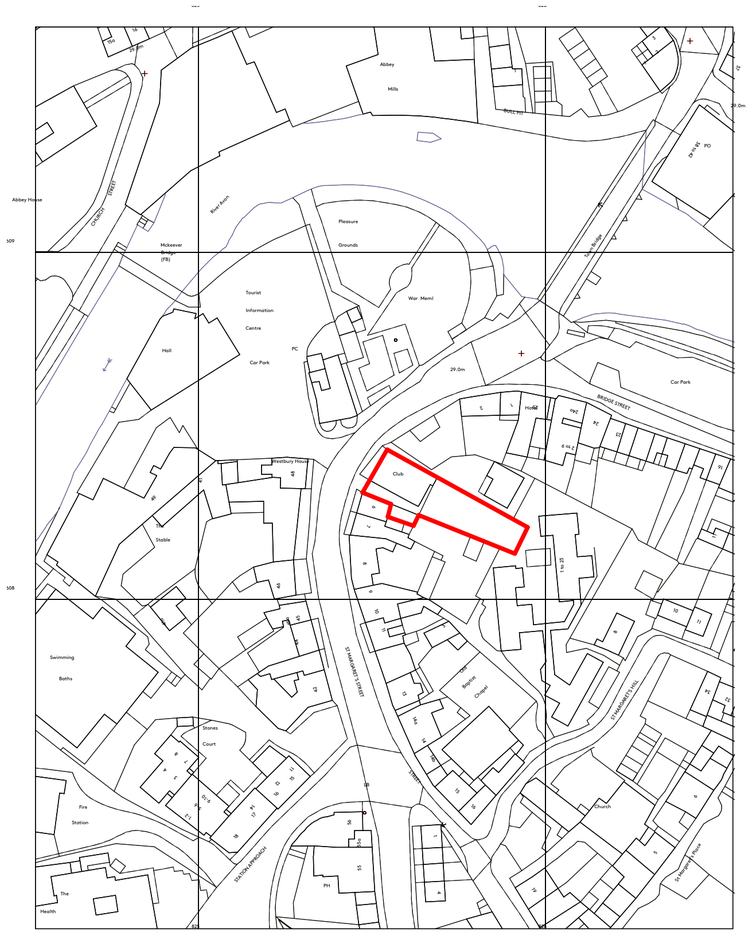


KEY

Site Boundary

Ackroyd Lowrie

23 Vyner Street
London E2 9DG
0203 770 9780
www.ackroydlowrie.com

CONSTRUCTION NOTE:

DO NOT SCALE FROM THIS DRAWING

DO NOT USE ANY AREAS INDICATED FOR EITHER VALUATION, PURCHASE, SALE OR ANY OTHER FORM OF LEGALLY BINDING CONTRACT

DO NOT REPRODUCE ANY PART OF THIS DRAWING WITHOUT PRIOR WRITTEN CONSENT. THIS DRAWING REMAINS THE COPYRIGHT OF ACKROYD LOWRIE LTD

Rev	Date	Comment
A	-	-
B	-	-
C	-	-
D	-	-
E	-	-
F	-	-
G	-	-

Scale Bar

0 10 20 30 40 50 60 70 80 90 100

N

Project: 5 St. Margaret's Street			Dwg Title: Location Plan	
Client: RN Real Estate			Dwg No: 534-001	Rev: -
Created: BH	Drawn: BH	Checked: AH	Scale: 1:1250@A2	Current Stage: Planning