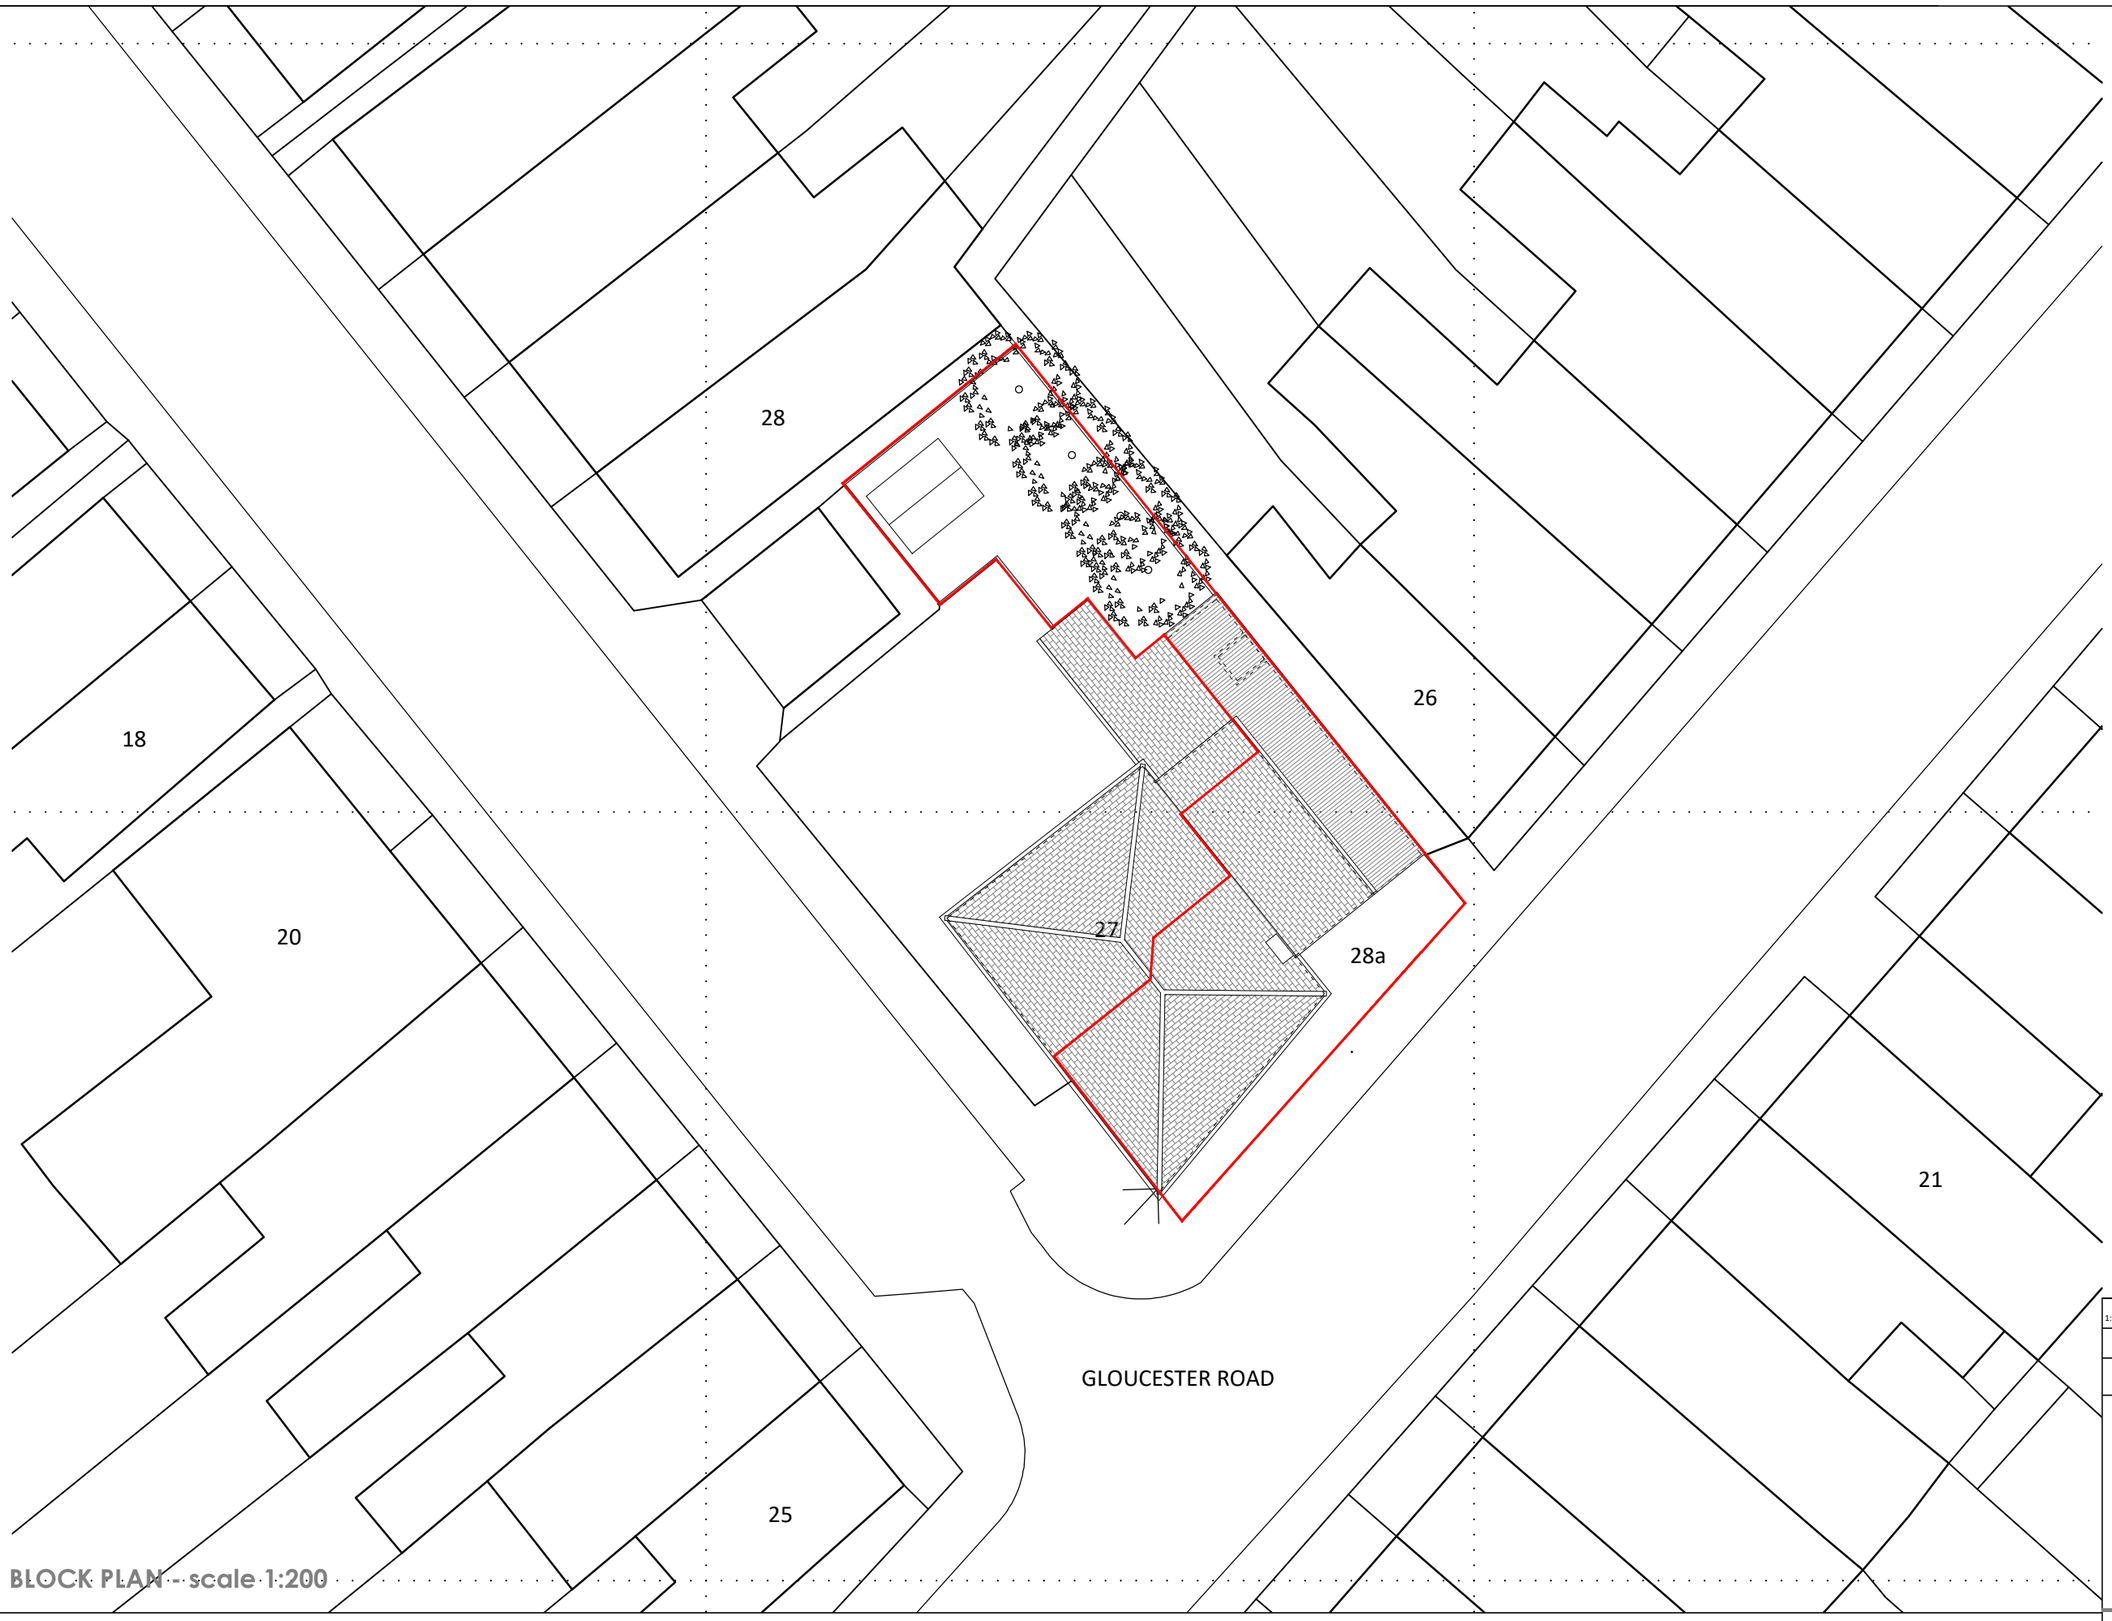


BLOCK PLAN - scale 1:200

Existing Drawings - 28A Gloucester Road, Trowbridge

1:200 0 1.0 2.0 3.0 4.0 5.0

ISSUED FOR PLANNING

CLIENT	Joe Beauchamp
PROJECT	28A Gloucester Road
DRWG TITLE	Existing Block Plan
DRWG NO	A17 23 41 S02
DRAWN	NB
SCALE	1:200 @ A3
DATE	22.10.23
CHK'D	NB

atelier 17 ltd
Atelier 17 Ltd, 28 Southleigh, Bradford On Avon, BA15 2EQ
mail@atelier17.co.uk W.www.atelier17.co.uk T.(01225) 862900 F.(01225) 862900

This drawing is copyright. Only figured dimensions to be used.
Contractors to check all dimensions before proceeding DO NOT SCALE