
* COPYRIGHT. DO NOT SCALE EXCEPT FOR PLANNING PURPOSES. CHECK ALL DIMENSIONS ON SITE. THIS DRAWING IS ONLY TO BE USED ON THE SITE FOR WHICH DESIGNED

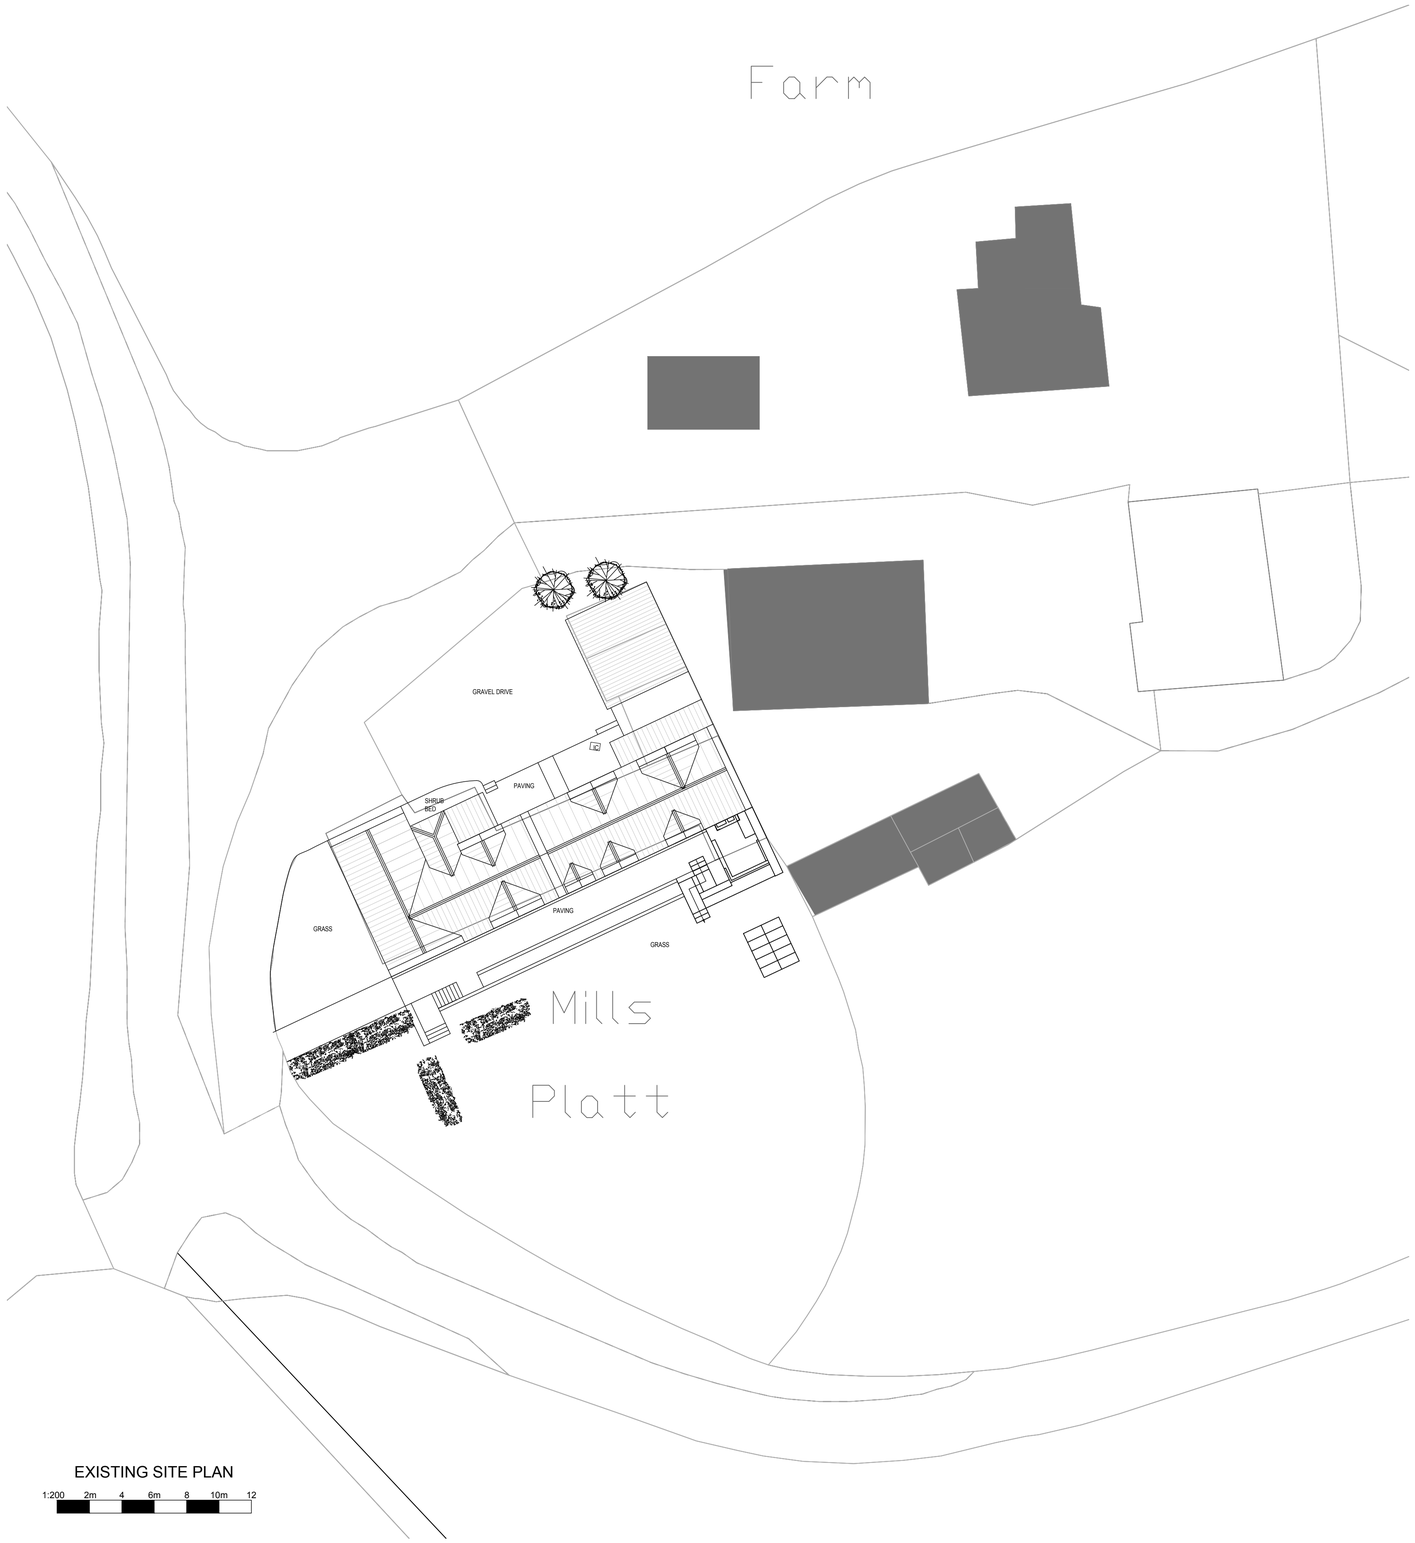

EXISTING SITE PLAN

1:200 2m 4 6m 8 10m 12

NORTH



SITE LOCATION PLAN

1:1250 12.5m 25 37.5m 50 62.5m 75

NORTH

LEGEND

- Site Boundary
- Existing tree planting.
- Existing greenery.
- Access Door
- Primary Access Door

REVISIONS	DATE

CLIENT:
MR & MRS COCKREM

PROJECT:
PROPOSED SINGLE STOREY REAR EXTENSION
AT MILLS PLATT, BOX HILL, CORSHAM, WILTSHIRE, SN13 8EZ


TITLE:
SITE LOCATION PLAN
EXISTING SITE PLAN

DRAWN: GP	SCALES @ A1:
CHECKED: JA	1:1250, 1:200
DATE: MAR 22	
DRG No: AA/22/26/01	REV: -

Armstrong architecture
THE OLD BAKEHOUSE, 21 TIMBER STREET, CHIPPENHAM, WILTSHIRE, SN15 3BS
01249 404 004 info@armstrongarchitecture.co.uk

* COPYRIGHT. DO NOT SCALE EXCEPT FOR PLANNING PURPOSES. CHECK ALL DIMENSIONS ON SITE. THIS DRAWING IS ONLY TO BE USED ON THE SITE FOR WHICH DESIGNED

1:50 1m 2m 3m
1:100 1m 2m 3m 4m 5m 6m
1:20 200mm 4 600mm 8 1000mm 12
1:1 10mm 20 30mm 40 50mm 60

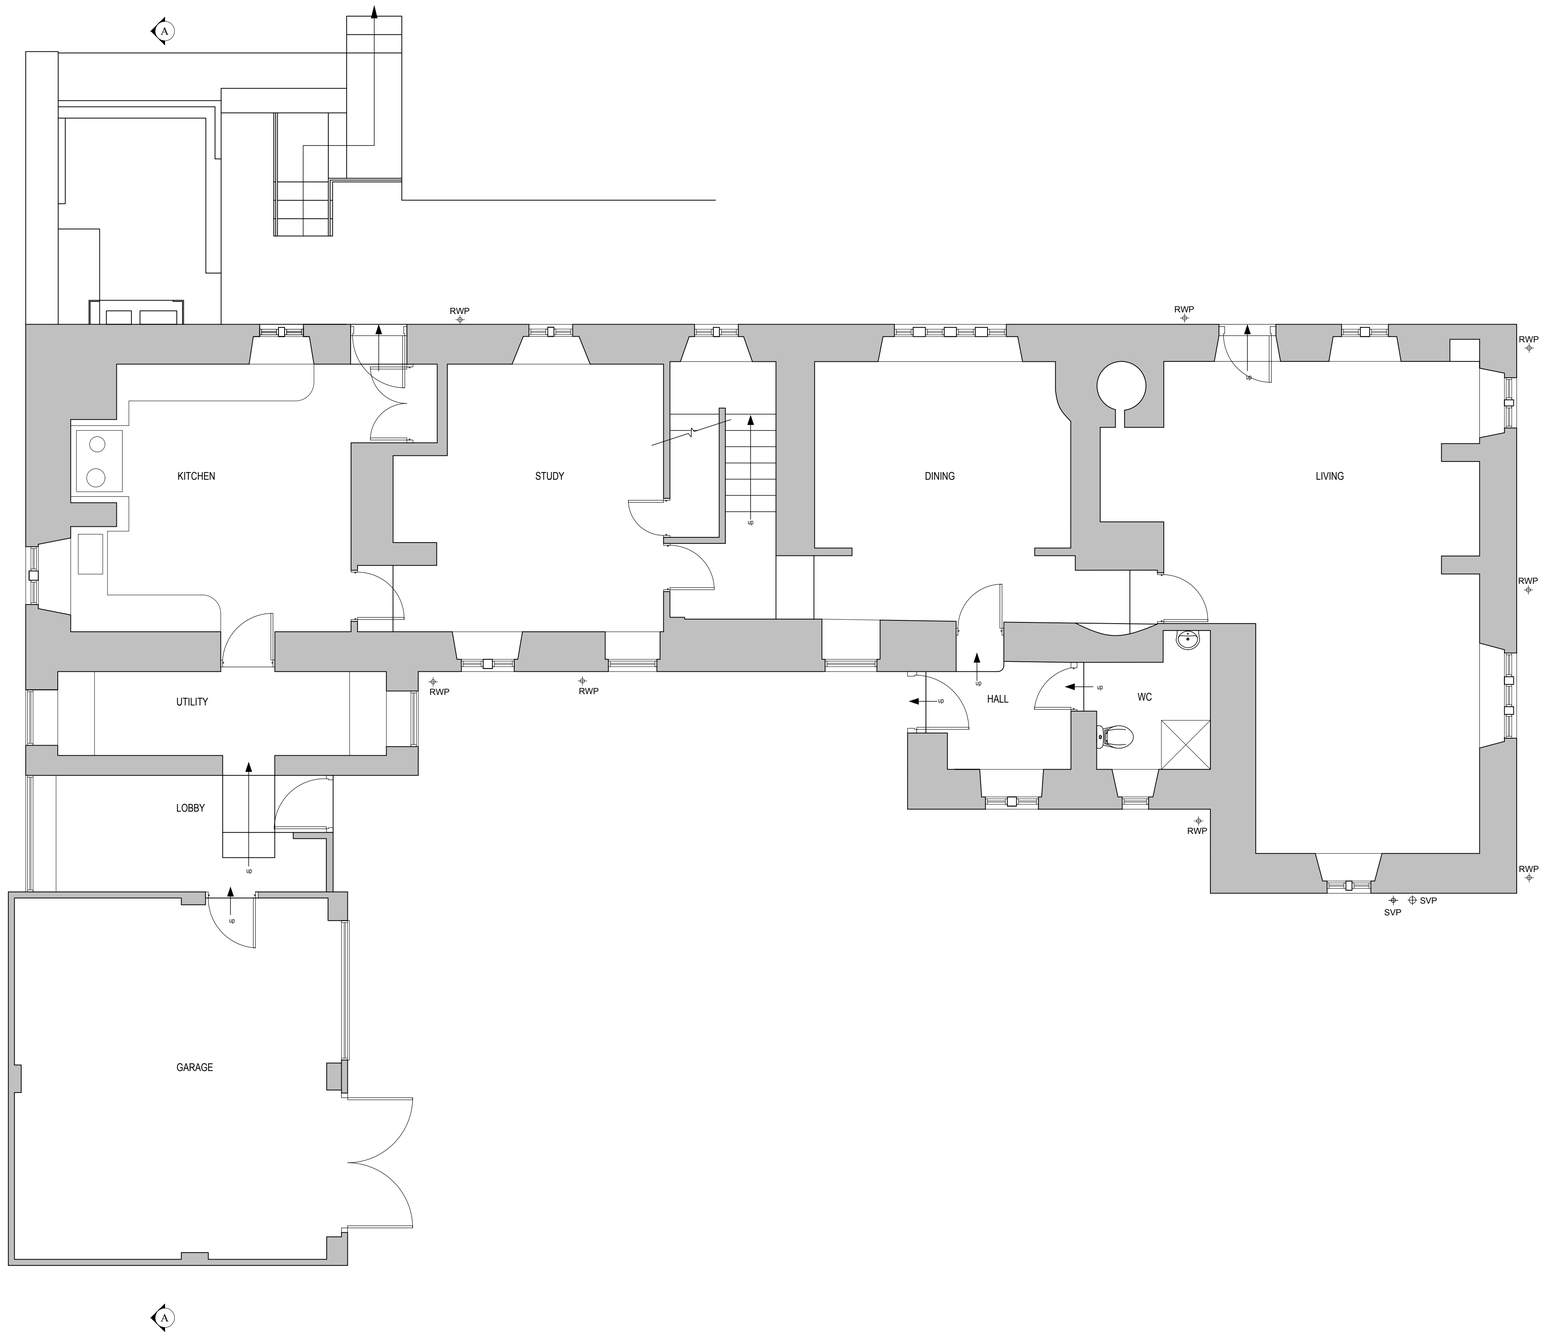

EXISTING GROUND FLOOR PLAN @ 1:50

REVISIONS	DATE

CLIENT:
MR & MRS COCKREM

PROJECT:
PROPOSED SINGLE STOREY REAR EXTENSION
AT MILLS PLATT, BOX HILL, CORSHAM, WILTSHIRE, SN13 8EZ

TITLE:
EXISTING GROUND FLOOR PLAN

DRAWN: GP	SCALES @ A1: 1:50
CHECKED: JA	
DATE: JUNE 22	
DRG No: AA/22/26/02	REV: -

Armstrong architecture
THE OLD BAKEHOUSE, 21 TIMBER STREET, CHIPPENHAM, WILTSHIRE, SN15 3BS
01249 404 004 info@armstrongarchitecture.co.uk

* COPYRIGHT. DO NOT SCALE EXCEPT FOR PLANNING PURPOSES. CHECK ALL DIMENSIONS ON SITE. THIS DRAWING IS ONLY TO BE USED ON THE SITE FOR WHICH DESIGNED

1:50 1m 2m 3m
1:100 1m 2m 3m 4m 5m 6m
1:20 200mm 4 600mm 8 1000mm 12
1:1 10mm 20 30mm 40 50mm 60

MATERIALS

WALLS
Existing: Random coursed natural stone.

ROOF
Existing: Cotwold slate in diminishing courses.

WINDOWS
Existing: Fixed leaded lights
Olive green timber single glazed windows and horizontal bars

DOORS
Existing: Timber painted.

GUTTERS & DOWNPIPES
Existing: Black cast iron roundline

SOFFITS & FASCIAS
Existing: Clipped eaves / black timber facias

HEADS & CILLS
Existing: Stone surrounds / ashlar stone quoins and lintels



EXISTING NORTH ELEVATION



EXISTING SOUTH ELEVATION

REVISIONS	DATE

CLIENT:
MR & MRS COCKREM

PROJECT:
PROPOSED SINGLE STOREY REAR EXTENSION
AT MILLS PLATT, BOX HILL, CORSHAM, WILTSHIRE, SN13 8EZ

TITLE:
EXISTING NORTH ELEVATION
EXISTING SOUTH ELEVATION

DRAWN: GP	SCALES @ A1: 1:50
CHECKED: JA	
DATE: JUNE 22	
DRG No: AA/22/26/03	REV: -

Armstrong architecture
THE OLD BAKEHOUSE, 21 TIMBER STREET, CHIPPENHAM, WILTSHIRE, SN15 3BS
01249 404 004 info@armstrongarchitecture.co.uk

* COPYRIGHT. DO NOT SCALE EXCEPT FOR PLANNING PURPOSES. CHECK ALL DIMENSIONS ON SITE. THIS DRAWING IS ONLY TO BE USED ON THE SITE FOR WHICH DESIGNED

1:50 1m 2m 3m
1:100 1m 2m 3m 4m 5m 6m
1:20 200mm 4 600mm 8 1000mm 12
1:1 10mm 20 30mm 40 50mm 60



EXISTING WEST ELEVATION



EXISTING EAST ELEVATION

MATERIALS

WALLS
Existing: Random coursed natural stone.

ROOF
Existing: Cotwold slate in diminishing courses.

WINDOWS
Existing: Fixed leaded lights
Olive green timber single glazed windows and horizontal bars

DOORS
Existing: Timber painted.

GUTTERS & DOWNPIPES
Existing: Black cast iron roundline

SOFFITS & FASCIAS
Existing: Clipped eaves / black timber facias

HEADS & CILLS
Existing: Stone surrounds / ashlar stone quoins and lintels

REVISIONS	DATE

CLIENT:
MR & MRS COCKREM

PROJECT:
PROPOSED SINGLE STOREY REAR EXTENSION
AT MILLS PLATT, BOX HILL, CORSHAM, WILTSHIRE, SN13 8EZ


TITLE:
EXISTING WEST ELEVATION
EXISTING EAST ELEVATION

DRAWN: GP	SCALES @ A1: 1:50
CHECKED: JA	
DATE: JUNE 22	
DRG No: AA/22/26/04	REV: -

Armstrong architecture
THE OLD BAKEHOUSE, 21 TIMBER STREET, CHIPPENHAM, WILTSHIRE, SN15 3BS
01249 404 004 info@armstrongarchitecture.co.uk

* COPYRIGHT. DO NOT SCALE EXCEPT FOR PLANNING PURPOSES. CHECK ALL DIMENSIONS ON SITE. THIS DRAWING IS ONLY TO BE USED ON THE SITE FOR WHICH DESIGNED

1:50 1m 2m 3m
1:100 1m 2m 3m 4m 5m 6m
1:20 200mm 4 600mm 8 1000mm 12
1:1 10mm 20 30mm 40 50mm 60

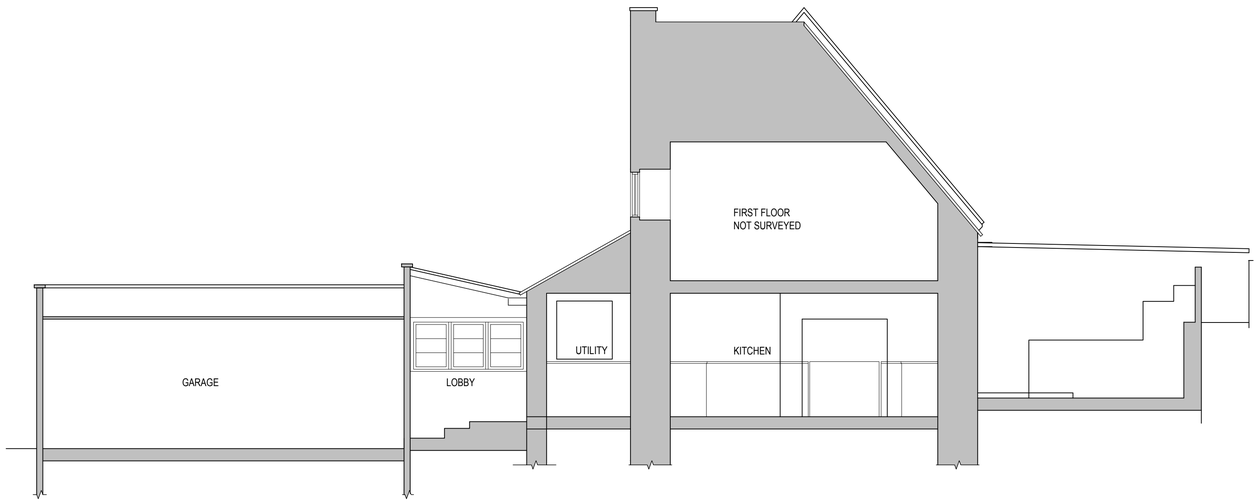

EXISTING SECTION A-A @ 1:50

REVISIONS		DATE

CLIENT:
MR & MRS COCKREM

PROJECT:
PROPOSED SINGLE STOREY REAR EXTENSION
AT MILLS PLATT, BOX HILL, CORSHAM, WILTSHIRE. SN13 8EZ

TITLE:
EXISTING SECTION A-A

DRAWN: GP	SCALES @ A1: 1:50
CHECKED: JA	
DATE: JUNE 22	
DRG No: AA/22/26/05	REV: -

Armstrong architecture
THE OLD BAKEHOUSE, 21 TIMBER STREET, CHIPPENHAM, WILTSHIRE, SN15 3BS
01249 404 004 info@armstrongarchitecture.co.uk

* COPYRIGHT. DO NOT SCALE EXCEPT FOR PLANNING PURPOSES. CHECK ALL DIMENSIONS ON SITE. THIS DRAWING IS ONLY TO BE USED ON THE SITE FOR WHICH DESIGNED



PROPOSED SITE PLAN

1:200 2m 4 6m 8 10m 12



SITE LOCATION PLAN

1:1250 12.5m 25 37.5m 50 62.5m 75

NORTH

LEGEND

- Site Boundary
- Denotes things to be removed/demolished.
- Existing tree planting.
- Existing shrub & hedgerow planting.
- Access Door
- Primary Access Door

DRAINAGE KEY

- New Surface Water - Min 1:60 Fall

B	PROPOSALS AMENDED	JUL 23
A	AMENDED FOR BUILDING REGULATIONS	MAR 23
REVISIONS		DATE

CLIENT:
MR & MRS COCKREM

PROJECT:
PROPOSED SINGLE STOREY REAR EXTENSION
AT MILLS PLATT, BOX HILL, CORSHAM, WILTSHIRE, SN13 8EZ


TITLE:
SITE LOCATION PLAN
PROPOSED SITE PLAN

DRAWN: GP	SCALES @ A1: 1:1250, 1:200
CHECKED: JA	
DATE: JUNE 22	
DRG No: AA/22/26/11	REV: B

Armstrong architecture
THE OLD BAKEHOUSE, 21 TIMBER STREET, CHIPPENHAM, WILTSHIRE SN15 3BS
01249 404 004 info@armstrongarchitecture.co.uk

* COPYRIGHT. DO NOT SCALE EXCEPT FOR PLANNING PURPOSES. CHECK ALL DIMENSIONS ON SITE. THIS DRAWING IS ONLY TO BE USED ON THE SITE FOR WHICH DESIGNED

1:50 1m 2m 3m
1:100 1m 2m 3m 4m 5m 6m
1:20 200mm 4 600mm 8 1000mm 12
1:1 10mm 20 30mm 40 50mm 60

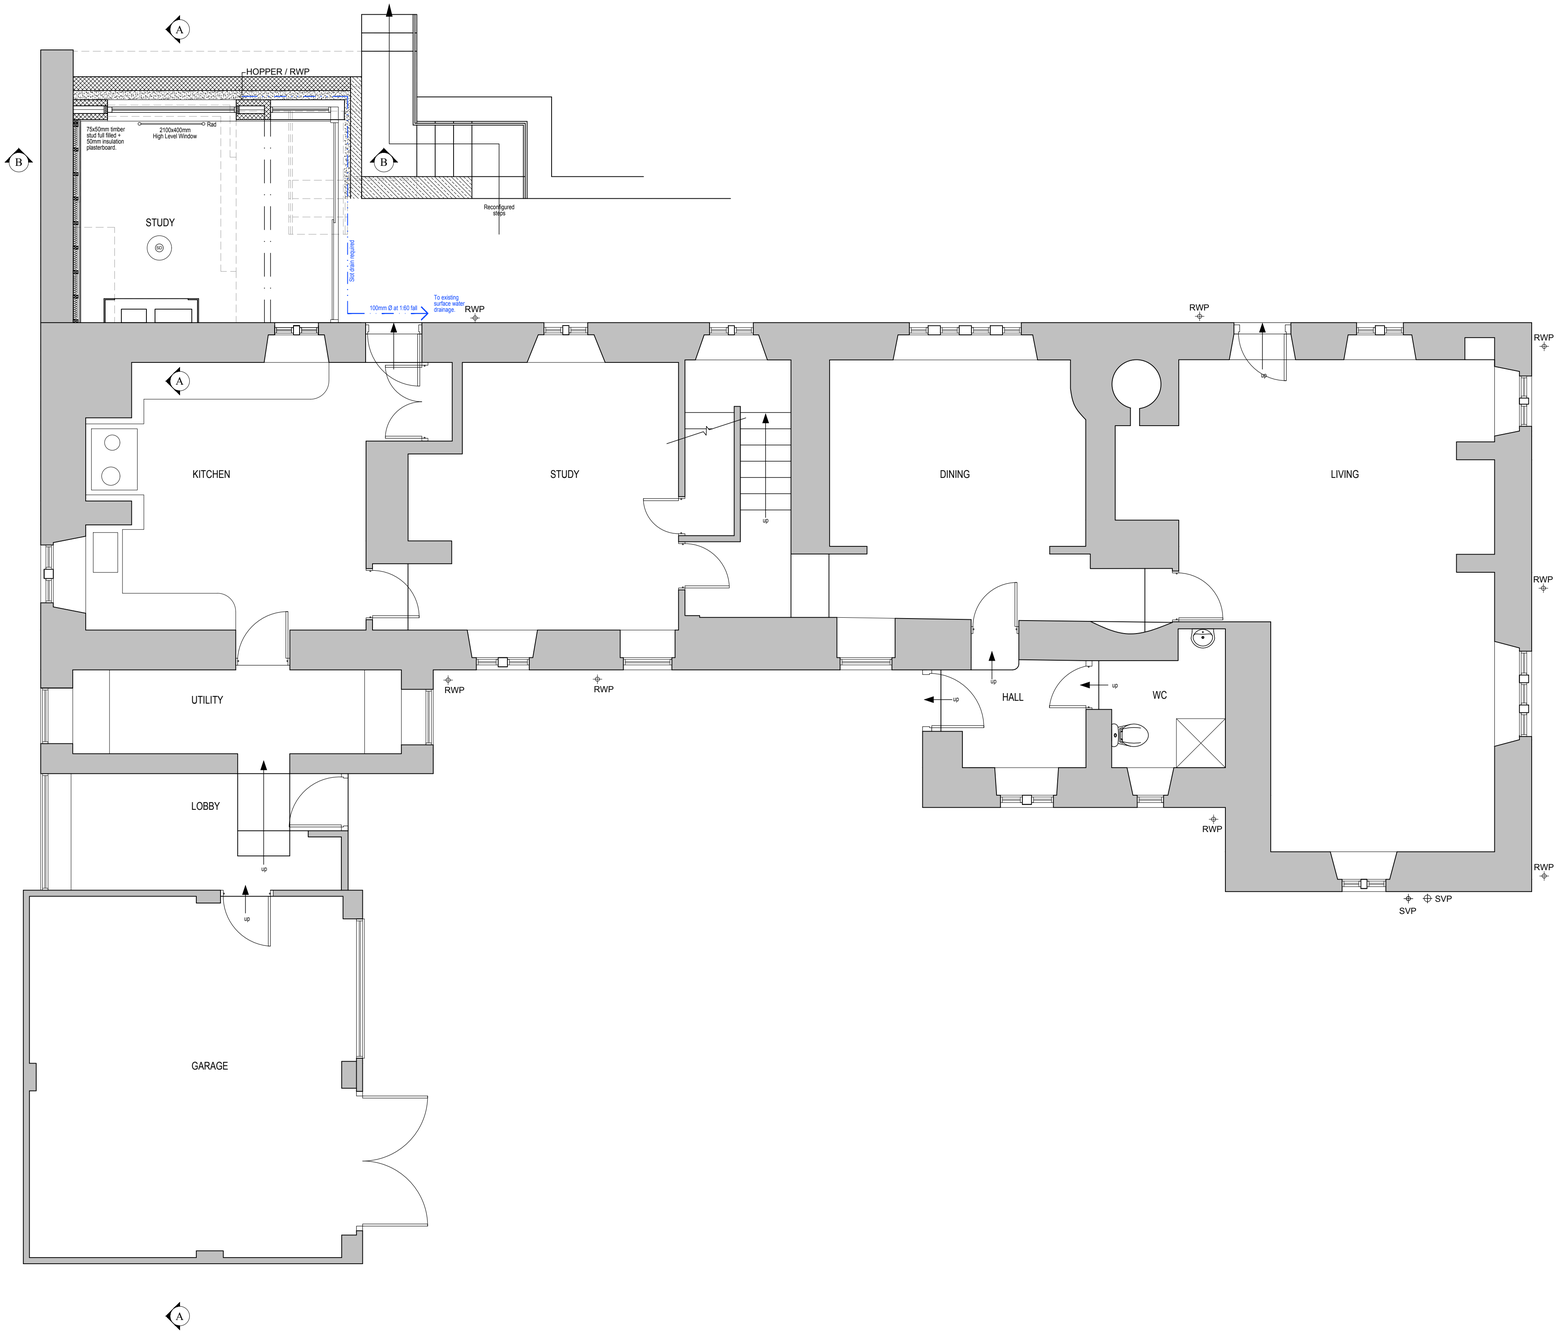

PROPOSED GROUND FLOOR PLAN @ 1:50

B	PROPOSALS AMENDED	JUL 23
A	AMENDED FOR BUILDING REGULATIONS	MAR 23
REVISIONS		DATE

CLIENT:
MR & MRS COCKREM

PROJECT:
PROPOSED SINGLE STOREY REAR EXTENSION
AT MILLS PLATT, BOX HILL, CORSHAM, WILTSHIRE, SN13 8EZ

TITLE:
PROPOSED GROUND FLOOR PLAN

DRAWN: GP	SCALES @ A1: 1:50
CHECKED: JA	
DATE: JUNE 22	
DRG No: AA/22/26/12	REV: B

Armstrong architecture
THE OLD BAKEHOUSE, 25 TIMBER STREET, CHIPPENHAM, WILTSHIRE, SN15 3BS
01249 404 004 info@armstrongarchitecture.co.uk

* COPYRIGHT. DO NOT SCALE EXCEPT FOR PLANNING PURPOSES. CHECK ALL DIMENSIONS ON SITE. THIS DRAWING IS ONLY TO BE USED ON THE SITE FOR WHICH DESIGNED

1:50 1m 2m 3m
1:100 1m 2m 3m 4m 5m 6m
1:20 200mm 4 600mm 8 1000mm 12
1:1 10mm 20 30mm 40 50mm 60



PROPOSED NORTH ELEVATION
(no change)

MATERIALS

WALLS
Proposed: Random coursed natural stone with ashlar copings to parapet walls, frameless glass structure and roof to entrance

ROOF
Proposed: Lead grey EPDM with sedum over

WINDOWS
Proposed: Aluminium frame slate grey double glazed

DOORS
Proposed: Aluminium frame slate grey double glazed

GUTTERS & DOWNPIPES
Proposed: Extruded steel slate grey

SOFFITS & FASCIAS
Proposed: N/A

HEADS & CILLS
Proposed: None



PROPOSED SOUTH ELEVATION

A	PROPOSALS AMENDED	JUL 23
REVISIONS		DATE

CLIENT:
MR & MRS COCKREM

PROJECT:
PROPOSED SINGLE STOREY REAR EXTENSION
AT MILLS PLATT, BOX HILL, CORSHAM, WILTSHIRE, SN13 8EZ

TITLE:
PROPOSED NORTH ELEVATION
PROPOSED SOUTH ELEVATION

DRAWN: GP	SCALES @ A1:
CHECKED: JA	1:50
DATE: JUNE 22	
DRG No: AA/22/26/13	REV: A

Armstrong architecture
THE OLD BAKEHOUSE, 21 TIMBER STREET, CHIPPENHAM, WILTSHIRE. SN15 3ES
01249 404 004 info@armstrongarchitecture.co.uk

* COPYRIGHT. DO NOT SCALE EXCEPT FOR PLANNING PURPOSES. CHECK ALL DIMENSIONS ON SITE. THIS DRAWING IS ONLY TO BE USED ON THE SITE FOR WHICH DESIGNED

1:50 1m 2m 3m
1:100 1m 2m 3m 4m 5m 6m
1:20 200mm 4 600mm 8 1000mm 12
1:1 10mm 20 30mm 40 50mm 60

MATERIALS

WALLS
Proposed: Random coursed natural stone with ashlar copings to parapet walls, frameless glass structure and roof to entrance

ROOF
Proposed: Lead grey EPDM with sedum over

WINDOWS
Proposed: Aluminium frame slate grey double glazed

DOORS
Proposed: Aluminium frame slate grey double glazed

GUTTERS & DOWNPIPES
Proposed: Extruded steel slate grey

SOFFITS & FASCIAS
Proposed: N/A

HEADS & CILLS
Proposed: None



PROPOSED WEST ELEVATION



PROPOSED EAST ELEVATION

B	PROPOSALS AMENDED	JUL 23
A	AMENDED FOR BUILDING REGULATIONS	MAR 23
REVISIONS		DATE

CLIENT:
MR & MRS COCKREM

PROJECT:
PROPOSED SINGLE STOREY REAR EXTENSION
AT MILLS PLATT, BOX HILL, CORSHAM, WILTSHIRE, SN13 8EZ


TITLE:
PROPOSED WEST ELEVATION
PROPOSED EAST ELEVATION

DRAWN: GP	SCALES @ A1:
CHECKED: JA	1:50
DATE: JUNE 22	
ORG No: AA/22/26/14	REV: B


Armstrong architecture
THE OLD BAKEHOUSE, 21 TIMBER STREET, CHIPPENHAM, WILTSHIRE. SN15 3BS
01249 404 004 info@armstrongarchitecture.co.uk

* COPYRIGHT. DO NOT SCALE EXCEPT FOR PLANNING PURPOSES. CHECK ALL DIMENSIONS ON SITE. THIS DRAWING IS ONLY TO BE USED ON THE SITE FOR WHICH DESIGNED


1:50 1m 2m 3m
1:100 1m 2m 3m 4m 5m 6m
1:20 200mm 4 600mm 8 1000mm 12
1:1 10mm 20 30mm 40 50mm 60

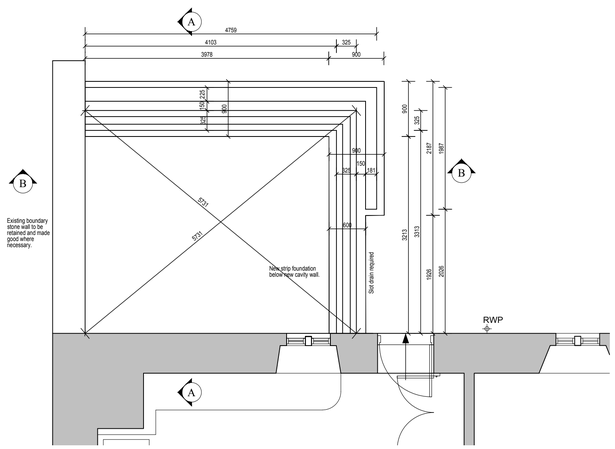


PROPOSED FOUNDATION PLAN @ 1:50

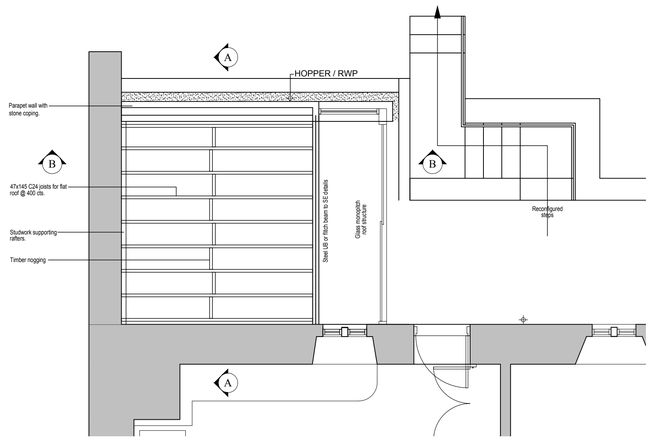

PROPOSED ROOF PLAN @ 1:50

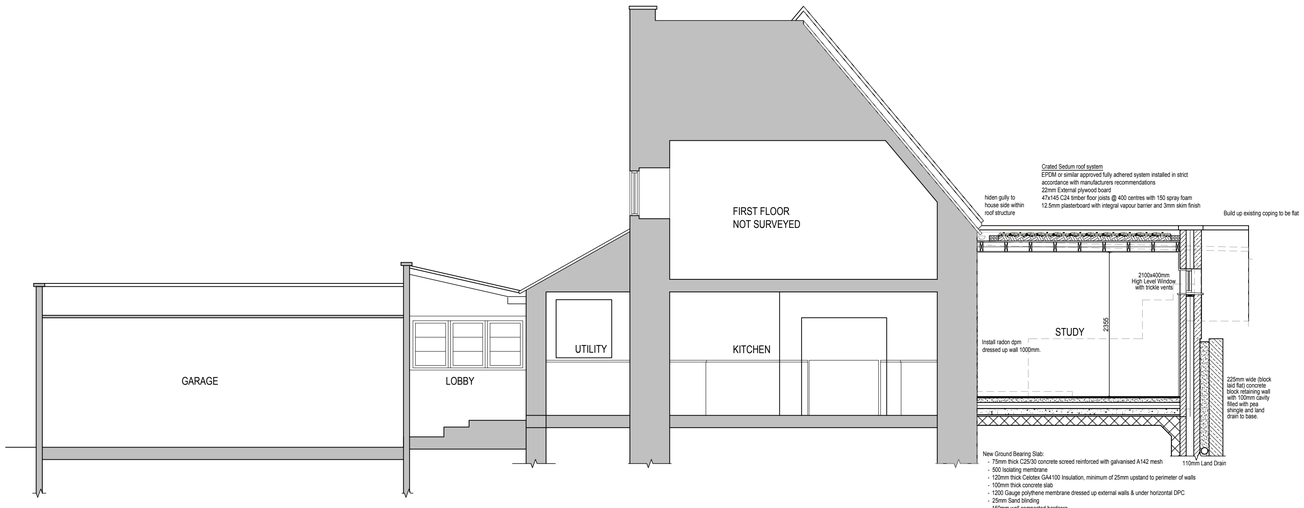

PROPOSED SECTION A-A @ 1:50

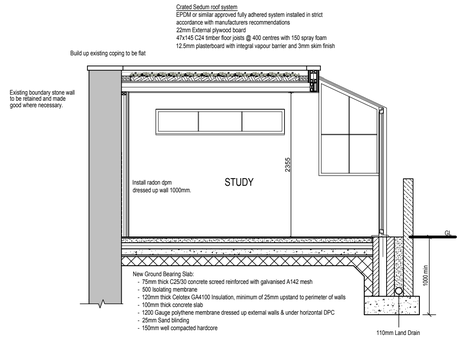

PROPOSED SECTION B-B @ 1:50

A	PROPOSALS AMENDED	JUL 23
REVISIONS		DATE

CLIENT:
MR & MRS COCKREM

PROJECT:
PROPOSED SINGLE STOREY REAR EXTENSION
AT MILLS PLATT, BOX HILL, CORSHAM, WILTSHIRE, SN13 8EZ

TITLE:
PROPOSED FOUNDATION PLAN
PROPOSED ROOF PLAN
PROPOSED SECTION A-A
PROPOSED SECTION B-B

DRAWN: MC	SCALES @ A1:
CHECKED: JA	1:50
DATE: APRIL 23	
DRG No: AA/22/26/15	REV: A

Armstrong architecture
THE OLD BAKEHOUSE, 21 TIMBER STREET,
CHIPPENHAM. WILTSHIRE. SN15 3BS
01249 404 004 info@armstrongarchitecture.co.uk